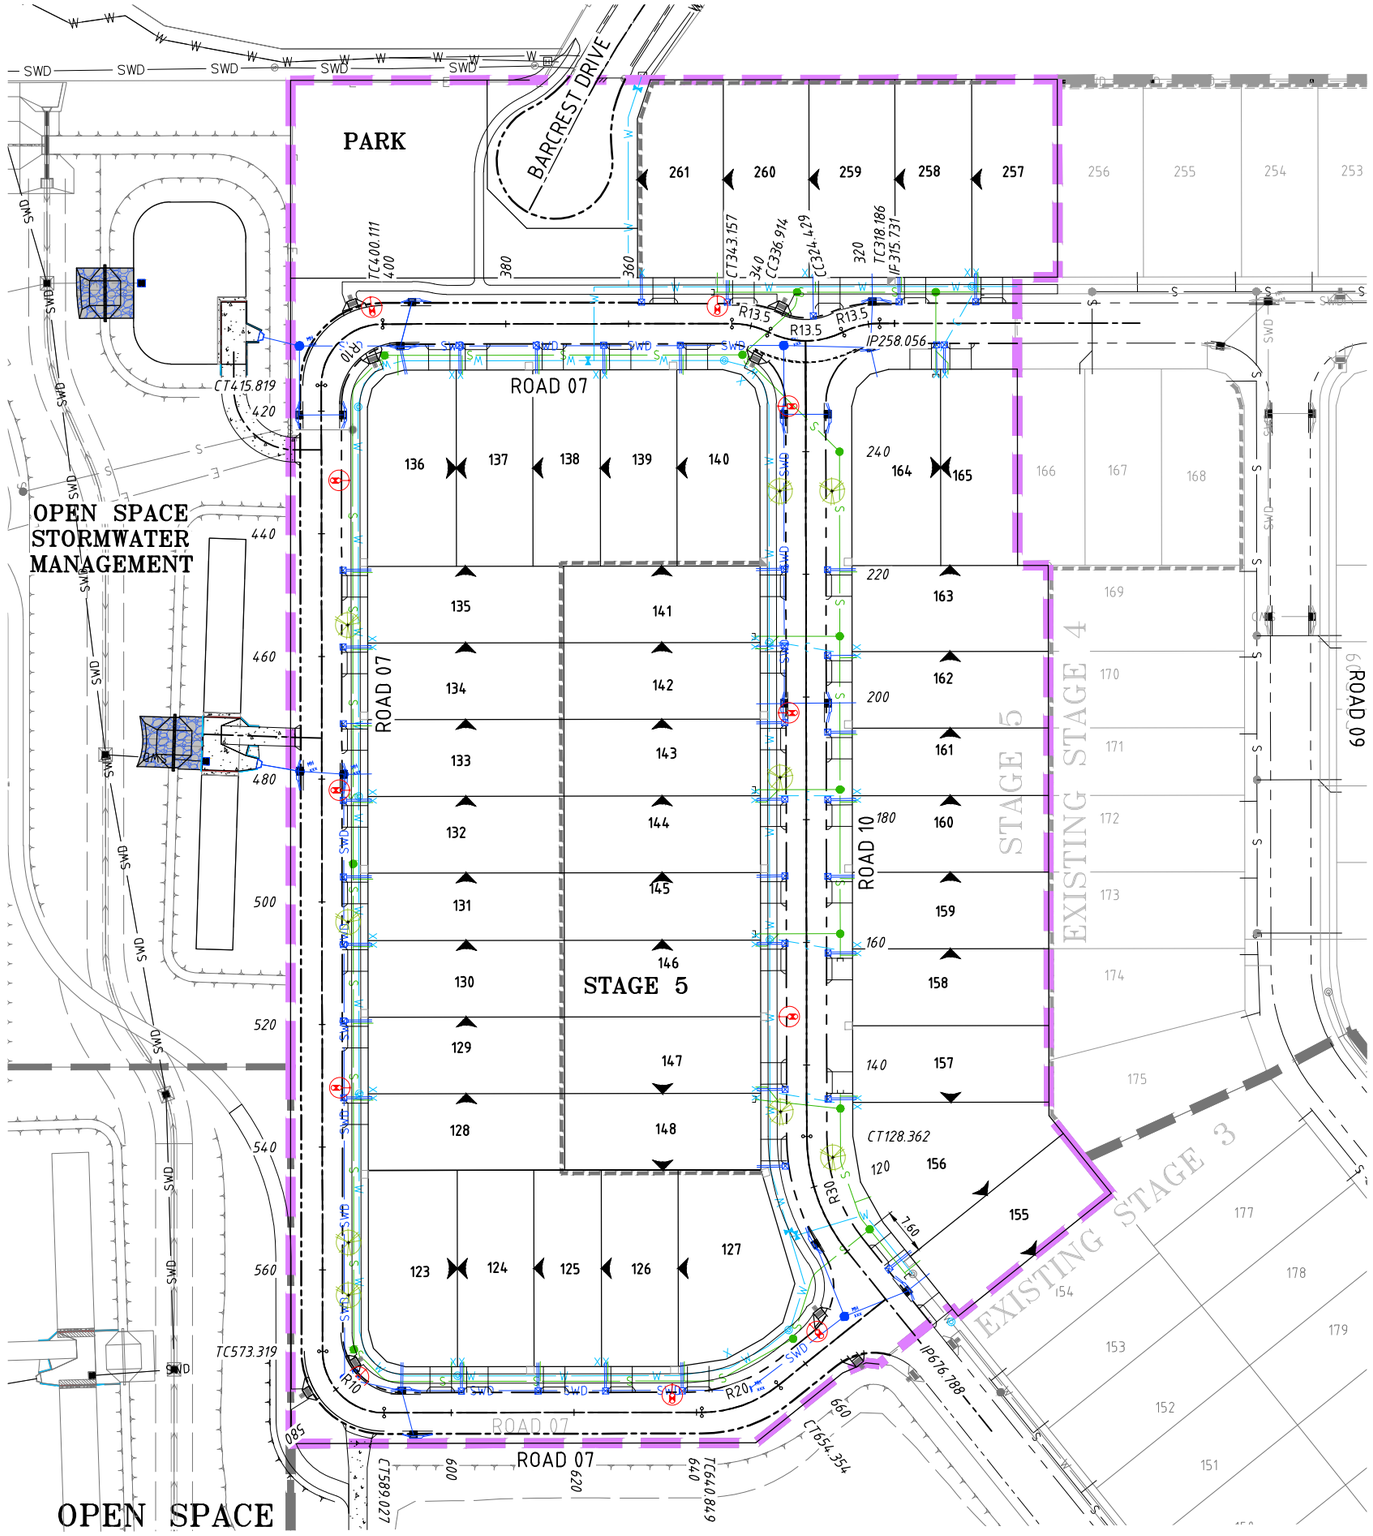

LEGEND

- STAGE BOUNDARY
- LOT BOUNDARY
- BARRIER TYPE 'B1' KERB AND CHANNEL
- MOUNTABLE TYPE 'M1' KERB AND CHANNEL
- EDGE OF SURFACING
- TOP OF BATTER
- TOE OF BATTER
- RETAINING WALL
- SEWERAGE RETICULATION
- SEWER MAINTENANCE HOLE
- STORMWATER MAINTENANCE HOLE (MH xxx)
- STORMWATER DRAINAGE
- KERB ADAPTER (SINGLE OR DOUBLE) WITH 100mm DIA ROOFWATER CONNECTION
- 100mm DIA ROOFWATER CONNECTION DIRECTLY INTO CATCHPIT
- STORMWATER CATCHPITS
- STORMWATER HEADWALL
- STORMWATER FIELD INLET
- WATER RETICULATION
- WATER CONDUITS
- WATER VALVE
- FIRE HYDRANT
- WATER METER
- INDICATIVE DRIVEWAY LOCATION
- INDICATIVE STREET TREE (SUBJECT TO STREET LIGHTING DESIGN REQUIREMENTS AND LANDSCAPING DESIGN)
- ELECTRICAL PILLAR
- STREET LIGHT

BEFORE YOU DIG www.byda.com.au

NOTE: LOCATION & LEVELS OF ALL EXISTING SERVICES AND PROPOSED STORMWATER OUTLETS TO BE CONFIRMED ON SITE BY CONTRACTOR PRIOR TO THE COMMENCEMENT OF CONSTRUCTION. IT IS THE CONTRACTOR'S RESPONSIBILITY TO PERFORM A BEFORE YOU DIG SEARCH PRIOR TO COMMENCEMENT OF WORKS. ANY POTENTIAL CONFLICT OF EXISTING SERVICES OR STORMWATER OUTLETS SHALL BE REPORTED TO THE SUPERINTENDENT.

NOTE:
ALL CONSTRUCTION WORK SHALL COMPLY WITH THE REQUIREMENTS OF THE QUEENSLAND WORK HEALTH AND SAFETY ACT 2011. CONTACT THE DIVISION OF WORKPLACE HEALTH AND SAFETY FOR INFORMATION.

TELEPHONE - 1300 362 128

0 10 20 30 40 50m
10 7.5 5 2.5
SCALE 1:500 (A1) 1:1000 (A3)
DO NOT SCALE USE ONLY THE DIMENSIONS PROVIDED.

User: ETHAN SCHAFER File Name: S:\12bb\data\MANI2DSV\N01\B00297_3bk4x_CIVIL_DRGS\4x2 CURRENT\Stage 5\B00297-ST5-SERV
Plot Date: 27/03/2025 3:43:31 PM

REVISION IN PROGRESS

No.	Amendments	Drawn	Design	Design Chk	Appd	Date
0	ISSUED FOR CONSTRUCTION	YL	PDW	PI	PI	14/03/25

Registered Engineer ____ Date ____ Register ____

ENGINEERING CERTIFICATION

arc ON THE POINT

Empower ENGINEERS & PROJECT MANAGERS ABN 23 010 743 692

This drawing cannot be copied or reproduced in any form or used for any purpose other than that originally intended without the written permission of Empower Engineers and Project Managers © COPYRIGHT 2024

Client: URBEX PTY LTD
Project: CLAY GULLY STAGE 5 - OPERATIONAL WORKS
Title: COMBINED SERVICES LAYOUT PLAN

Datum: AHD
PSM 186072
RL 11.794
(LOCAL)COORD

FOR CONSTRUCTION

Project No.	Drawing No.	Rev
B00297	CM501	0