LOCALITY
Scale 1:4000

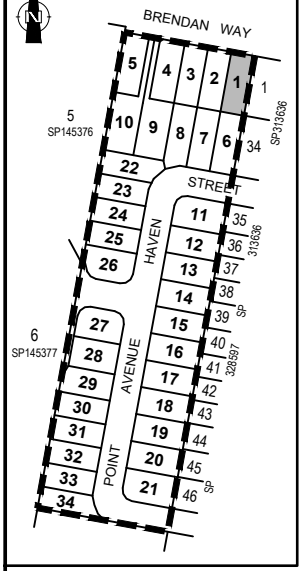

RETAINING WALL TABLE

ID	Height	Wall Tier Type
01	2.72	Double
02	2.72	Double

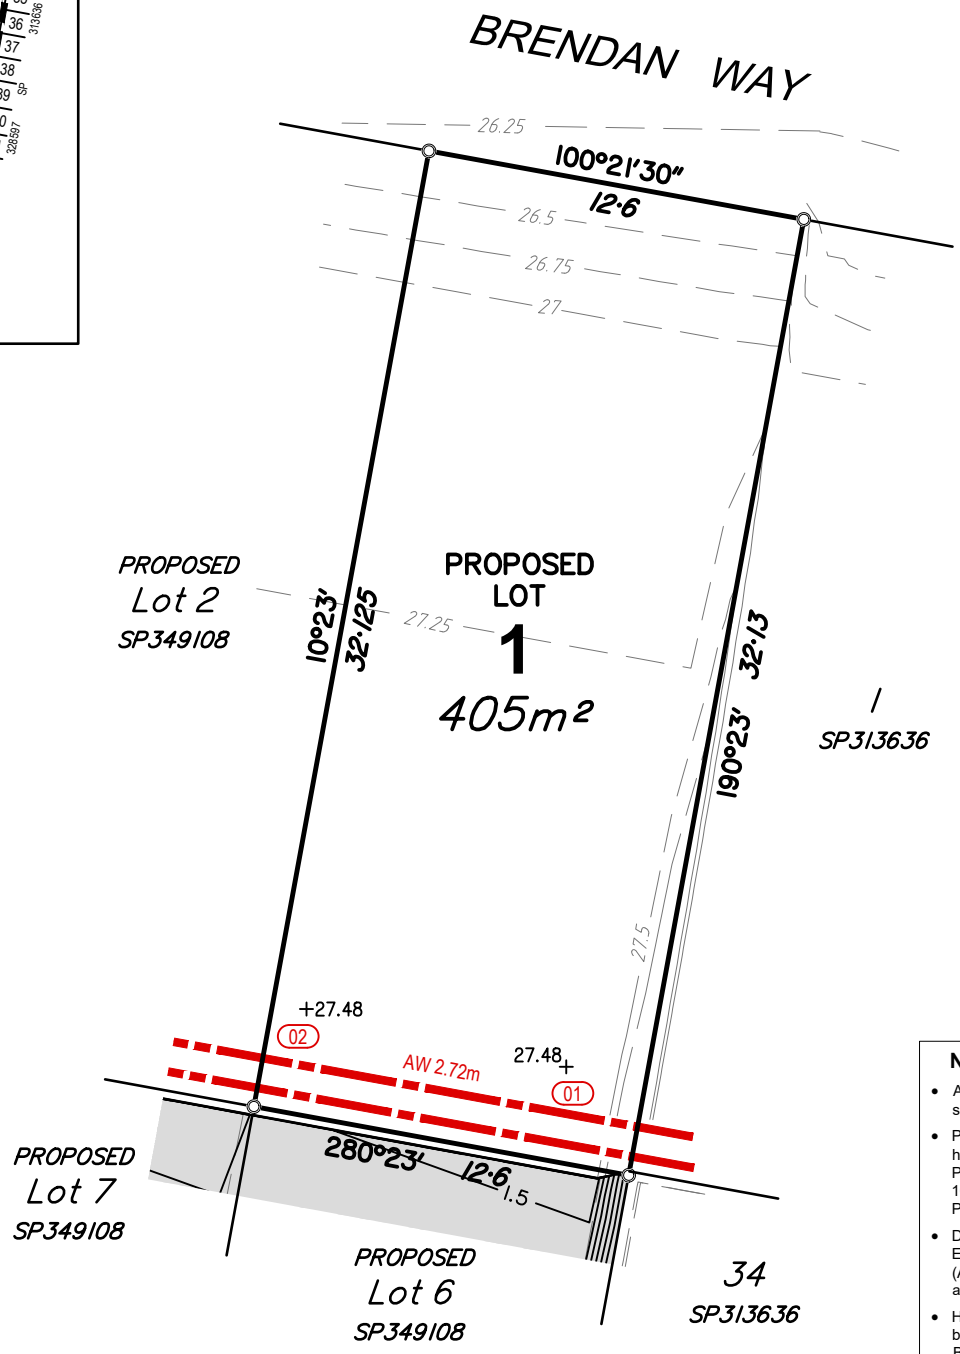

SCALE 1 : 250 at A4 - Lengths are in metres

NOTES

- Areas and dimensions are subject to final survey and plan registration.
- Proposed finished surface levels & contours have been derived from Earthworks Level Plan B00785-CE602 Rev (A) dated 16/08/2024, by Empower Engineers and Project Managers.
- Depth of fill contours have been derived from Earthworks Level Plan B00785-CE602 Rev (A) dated 16/08/2024, by Empower Engineers and Project Managers.
- Height and location of retaining wall have been derived from Retaining Wall Plan B00785-CE604 Rev (A) dated 16/08/2024 and Longitudinal Section Plans B00785-CE607-610 Rev (B) dated 28/08/2024 by Empower Engineers and Project Managers.
- The compaction of the fill will be done in accordance with Australian Standard AS3798-2007. Level 1 inspection and testing will be carried out on all fill.
- Wall heights are surface level to top of wall.

LEGEND

- 24.0 — Finished Contours
- 0.25 — Depth of Fill Contours
- +27.13 — Finished Level
- Extent of Fill Area
- Retaining Wall
- 01 — Wall Identifier (See table)
- AW — Average Height of Wall (m)

DISCLOSURE PLAN
Lot 1 on SP349108
(Currently Part of Lot 2 on SP292896)

LOCATION: Brendan Way, Victoria Point

LAWSON SURVEYS
A.B.N 46 272 949 047
CONSULTING LAND SURVEYORS
9B / 62 BISHOP STREET
KELVIN GROVE QLD 4059
Ph 07 3352 3326 Fax 07 3352 6991
mail@lawsonsurveys.com.au
www.lawsonsurveys.com.au

LEVEL DATUM	LOCAL AUTHORITY	DRAWN	JOB REF	DATE	DRAWING NO:	SHEET SIZE	ISSUE
AHD - VIDE PSM 106853 RL 25.896m	REDLAND CITY COUNCIL	QSD	20361E	4/10/2024	20361-DIS-1	A4	B
		LOCALITY VICTORIA POINT		SCALE 1:250			

LOCALITY
Scale 1:4000

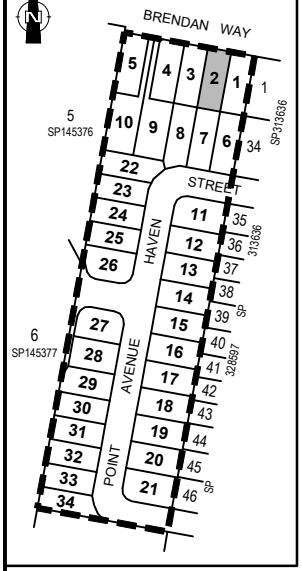

RETAINING WALL TABLE

ID	Height	Wall Tier Type
01	2.92	Double
02	2.92	Double

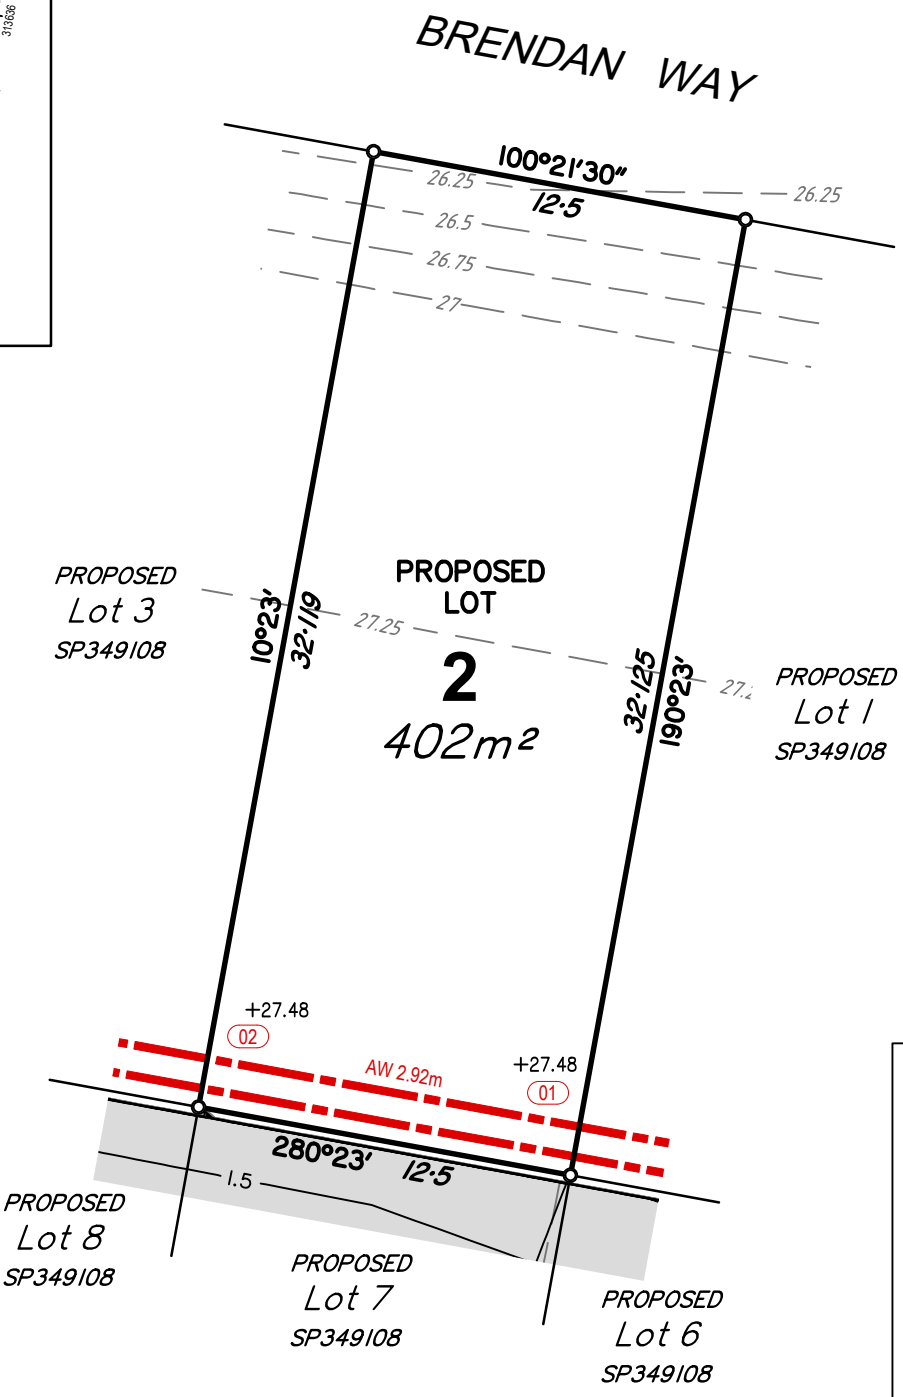

SCALE 1 : 250 at A4 - Lengths are in metres

NOTES
- Areas and dimensions are subject to final survey and plan registration.
- Proposed finished surface levels & contours have been derived from Earthworks Level Plan B00785-CE602 Rev (A) dated 16/08/2024, by Empower Engineers and Project Managers.
- Depth of fill contours have been derived from Earthworks Level Plan B00785-CE602 Rev (A) dated 16/08/2024, by Empower Engineers and Project Managers.
- Height and location of retaining wall have been derived from Retaining Wall Plan B00785-CE604 Rev (A) dated 16/08/2024 and Longitudinal Section Plans B00785-CE607-610 Rev (B) dated 28/08/2024 by Empower Engineers and Project Managers.
- The compaction of the fill will be done in accordance with Australian Standard AS3798-2007. Level 1 inspection and testing will be carried out on all fill.
- Wall heights are surface level to top of wall.

LEGEND
- 24.0 — Finished Contours
- 0.25 — Depth of Fill Contours
- +27.13 — Finished Level
- Extent of Fill Area
- Retaining Wall
- 01 — Wall Identifier (See table)
- AW — Average Height of Wall (m)

DISCLOSURE PLAN
Lot 2 on SP349108
(Currently Part of Lot 2 on SP292896)

LOCATION: Brendan Way, Victoria Point

LAWSON SURVEYS
A.B.N 46 272 949 047
CONSULTING LAND SURVEYORS
9B / 62 BISHOP STREET
KELVIN GROVE QLD 4059
Ph 07 3352 3326 Fax 07 3352 6991
mail@lawsonsurveys.com.au
www.lawsonsurveys.com.au

LEVEL DATUM	LOCAL AUTHORITY	DRAWN	JOB REF	DATE	DRAWING NO:	SHEET SIZE	ISSUE
AHD - VIDE PSM 106853 RL 25.896m	REDLAND CITY COUNCIL	QSD	20361E	21/09/2024	20361-DIS-2	A4	A
		LOCALITY VICTORIA POINT		SCALE 1:250			

LOCALITY
Scale 1:4000

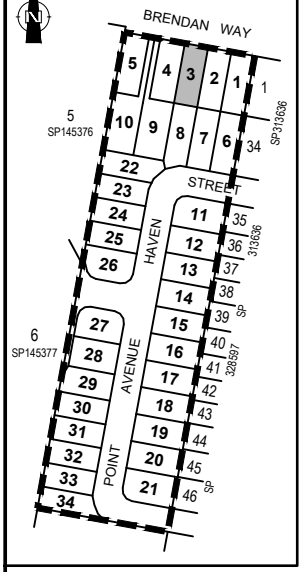

RETAINING WALL TABLE

ID	Height	Wall Tier Type
01	2.92	Double
02	2.92	Double

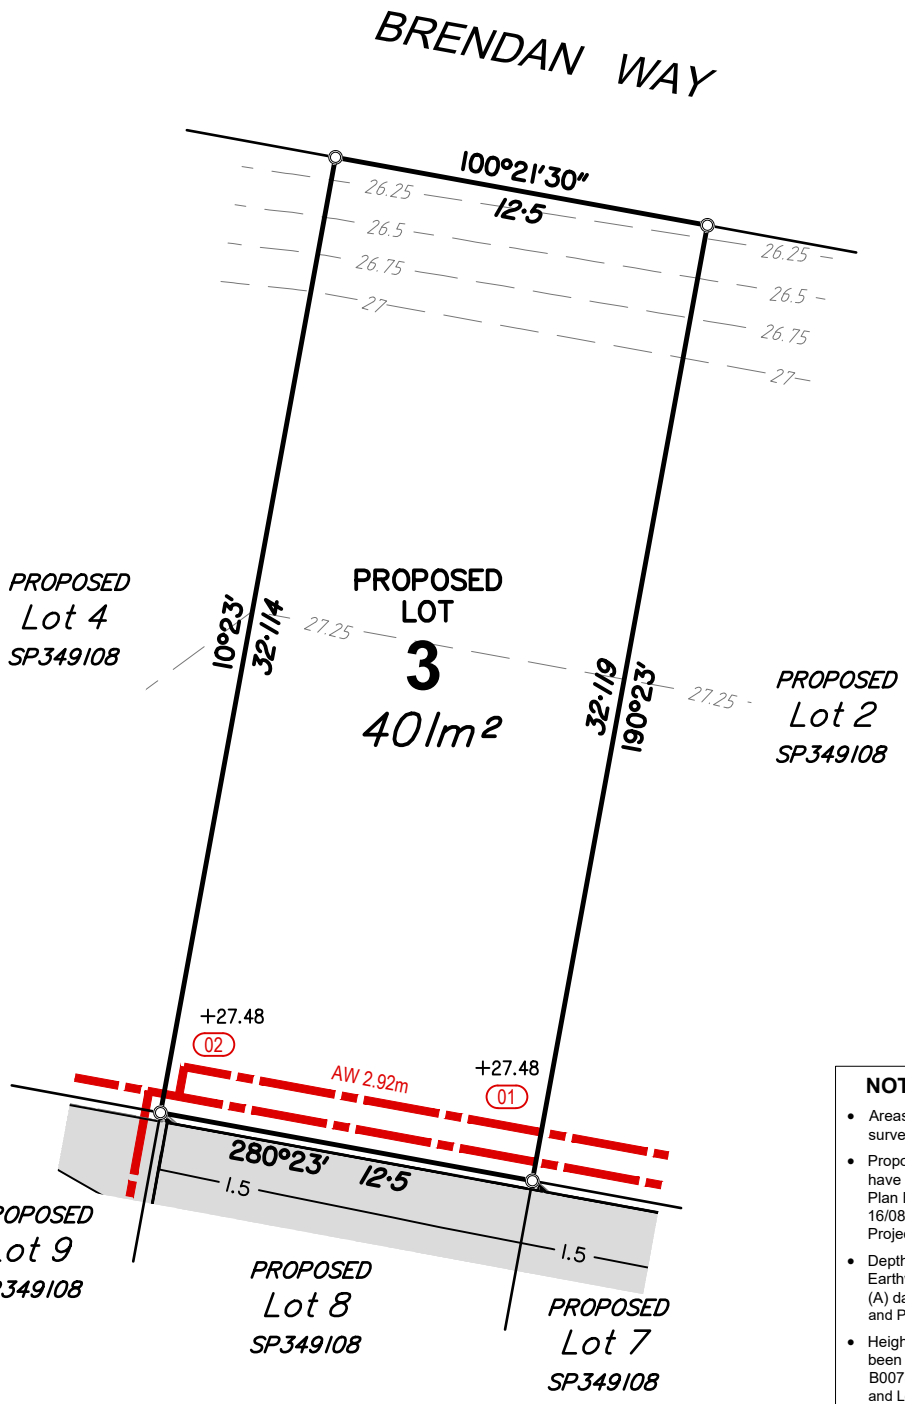

SCALE 1 : 250 at A4 - Lengths are in metres

NOTES
- Areas and dimensions are subject to final survey and plan registration.
- Proposed finished surface levels & contours have been derived from Earthworks Level Plan B00785-CE602 Rev (A) dated 16/08/2024, by Empower Engineers and Project Managers.
- Depth of fill contours have been derived from Earthworks Level Plan B00785-CE602 Rev (A) dated 16/08/2024, by Empower Engineers and Project Managers.
- Height and location of retaining wall have been derived from Retaining Wall Plan B00785-CE604 Rev (A) dated 16/08/2024 and Longitudinal Section Plans B00785-CE607-610 Rev (B) dated 28/08/2024 by Empower Engineers and Project Managers.
- The compaction of the fill will be done in accordance with Australian Standard AS3798-2007. Level 1 inspection and testing will be carried out on all fill.
- Wall heights are surface level to top of wall.

LEGEND
- 24.0 — Finished Contours
- 0.25 — Depth of Fill Contours
- +27.13 — Finished Level
- Extent of Fill Area
- Retaining Wall
- 01 — Wall Identifier (See table)
- AW — Average Height of Wall (m)

DISCLOSURE PLAN
Lot 3 on SP349108
(Currently Part of Lot 2 on SP292896)

LOCATION: Brendan Way, Victoria Point

LAWSON SURVEYS
A.B.N 46 272 949 047
CONSULTING LAND SURVEYORS
9B / 62 BISHOP STREET
KELVIN GROVE QLD 4059
Ph 07 3352 3326 Fax 07 3352 6991
mail@lawsonsurveys.com.au
www.lawsonsurveys.com.au

LEVEL DATUM	LOCAL AUTHORITY	DRAWN	JOB REF	DATE	DRAWING NO:	SHEET SIZE	ISSUE
AHD - VIDE PSM 106853 RL 25.896m	REDLAND CITY COUNCIL	QSD	20361E	21/09/2024	20361-DIS-3	A4	A
		LOCALITY VICTORIA POINT		SCALE 1:250			

LOCALITY
Scale 1:4000

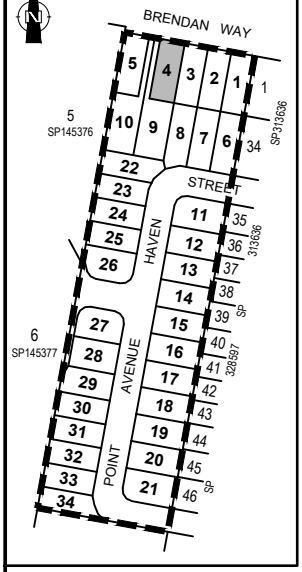

RETAINING WALL TABLE

ID	Height	Wall Tier Type
01	1.53	Single
02	1.71	Single
03	1.51	Single
04	0.29	Single

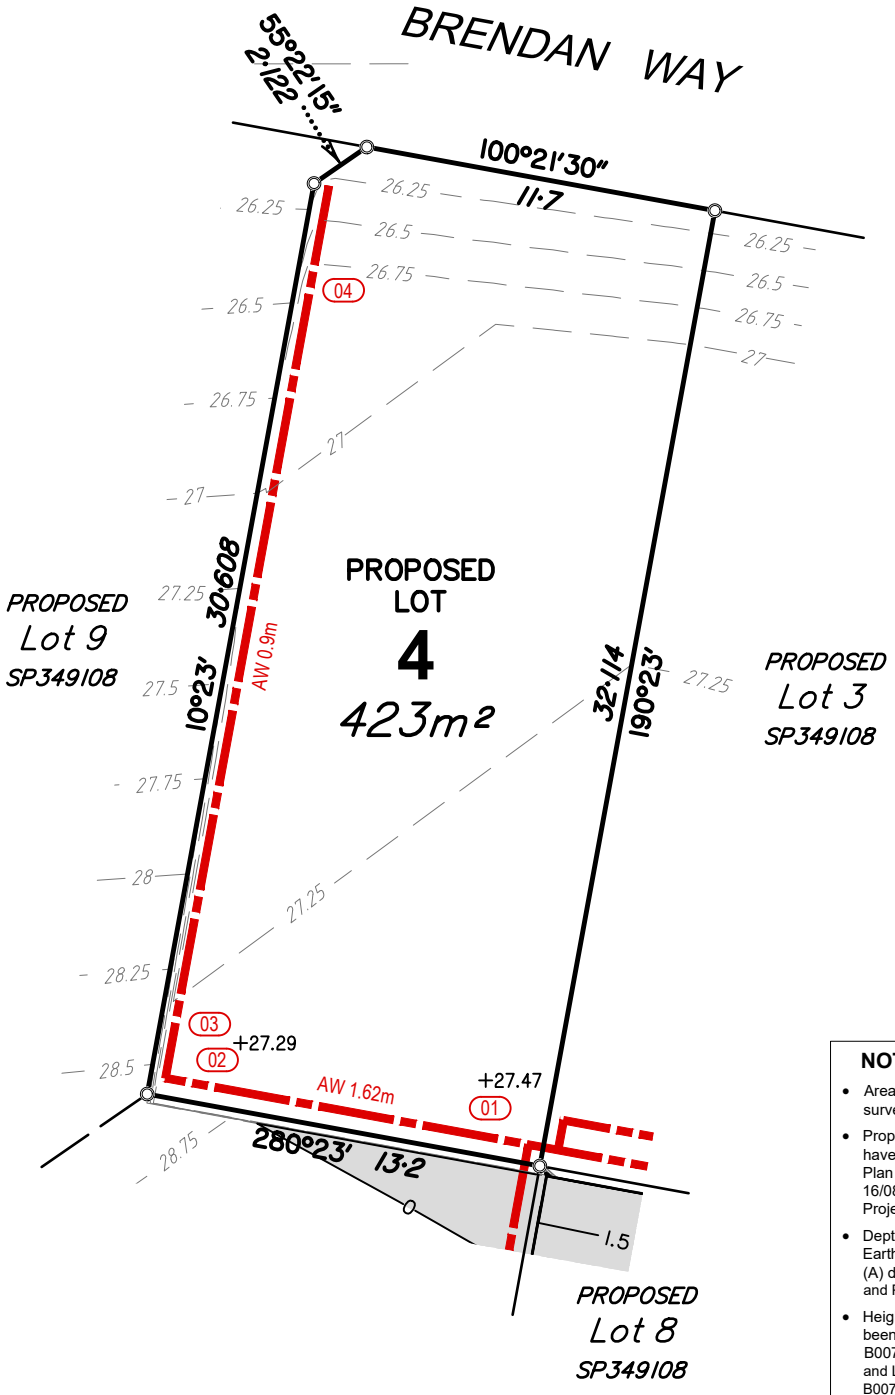

SCALE 1 : 250 at A4 - Lengths are in metres

0 5 10 15 20 25m

NOTES

- Areas and dimensions are subject to final survey and plan registration.
- Proposed finished surface levels & contours have been derived from Earthworks Level Plan B00785-CE602 Rev (A) dated 16/08/2024, by Empower Engineers and Project Managers.
- Depth of fill contours have been derived from Earthworks Level Plan B00785-CE602 Rev (A) dated 16/08/2024, by Empower Engineers and Project Managers.
- Height and location of retaining wall have been derived from Retaining Wall Plan B00785-CE604 Rev (A) dated 16/08/2024 and Longitudinal Section Plans B00785-CE607-610 Rev (B) dated 28/08/2024 by Empower Engineers and Project Managers.
- The compaction of the fill will be done in accordance with Australian Standard AS3798-2007. Level 1 inspection and testing will be carried out on all fill.
- Wall heights are surface level to top of wall.

LEGEND

- 24.0 — Finished Contours
- 0.25 — Depth of Fill Contours
- +27.13 — Finished Level
- Extent of Fill Area
- Retaining Wall
- 01 — Wall Identifier (See table)
- AW — Average Height of Wall (m)

DISCLOSURE PLAN
Lot 4 on SP349108
(Currently Part of Lot 2 on SP292896)

LOCATION: Brendan Way, Victoria Point

LAWSON SURVEYS
A.B.N 46 272 949 047
CONSULTING LAND SURVEYORS
9B / 62 BISHOP STREET
KELVIN GROVE QLD 4059
Ph 07 3352 3326 Fax 07 3352 6991
mail@lawsonsurveys.com.au
www.lawsonsurveys.com.au

LEVEL DATUM	LOCAL AUTHORITY	DRAWN	JOB REF	DATE	DRAWING NO:	SHEET SIZE	ISSUE
AHD - VIDE PSM 106853 RL 25.896m	REDLAND CITY COUNCIL	QSD	20361E	21/09/2024	20361-DIS-4	A4	A
		LOCALITY VICTORIA POINT		SCALE 1:250			

LOCALITY
Scale 1:4000

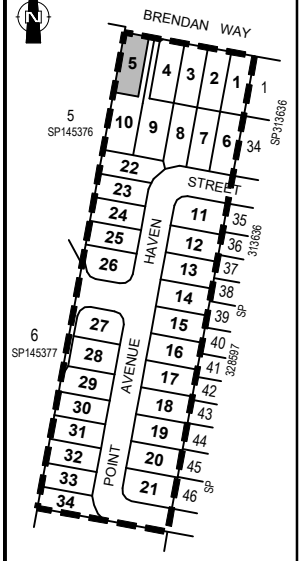

RETAINING WALL TABLE

ID	Height	Wall Tier Type
01	0.3	Single
02	1.52	Single
03	1.72	Single
04	1.72	Single
05	1.52	Single
06	0.5	Single

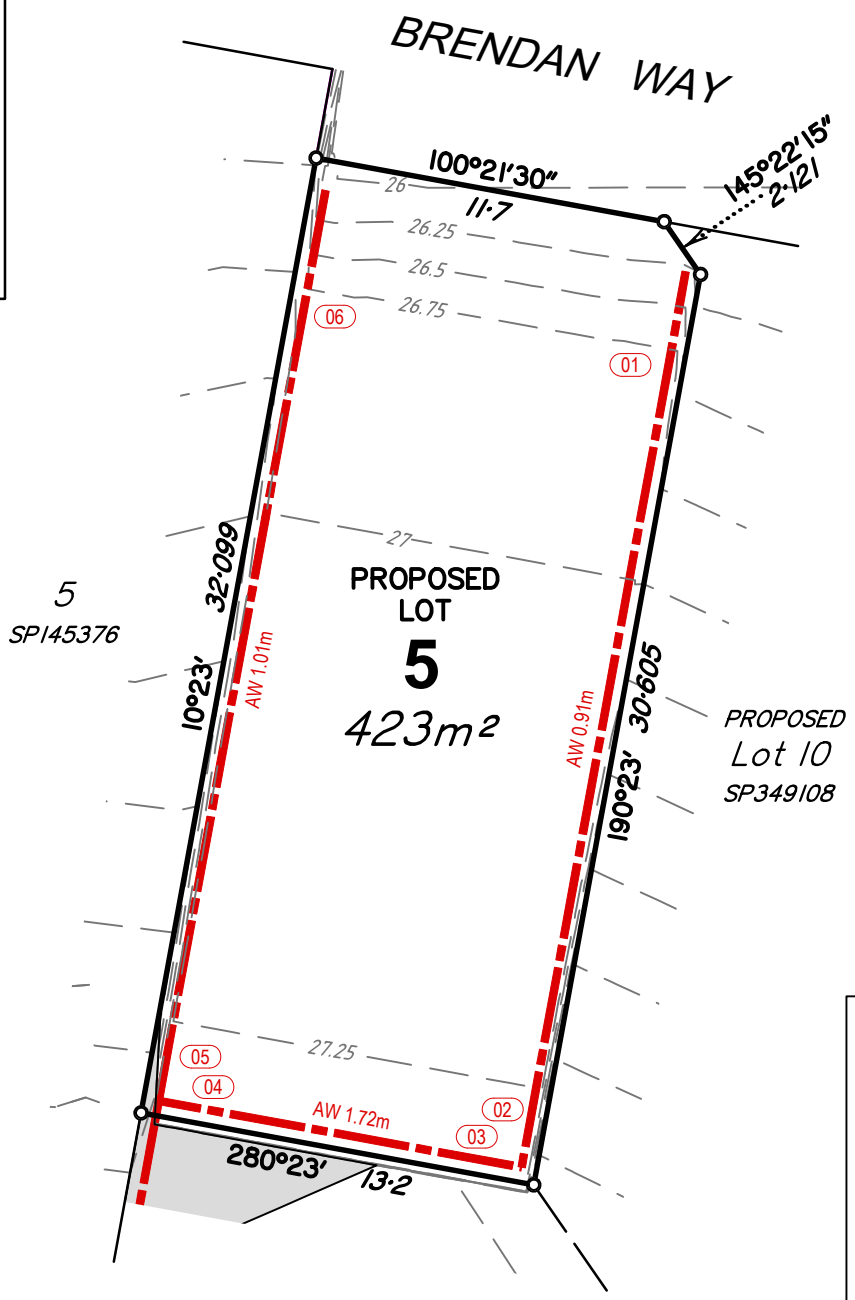

SCALE 1 : 250 at A4 - Lengths are in metres

0 5 10 15 20 25m

NOTES

- Areas and dimensions are subject to final survey and plan registration.
- Proposed finished surface levels & contours have been derived from Earthworks Level Plan B00785-CE602 Rev (A) dated 16/08/2024, by Empower Engineers and Project Managers.
- Depth of fill contours have been derived from Earthworks Level Plan B00785-CE602 Rev (A) dated 16/08/2024, by Empower Engineers and Project Managers.
- Height and location of retaining wall have been derived from Retaining Wall Plan B00785-CE604 Rev (A) dated 16/08/2024 and Longitudinal Section Plans B00785-CE607-610 Rev (B) dated 28/08/2024 by Empower Engineers and Project Managers.
- The compaction of the fill will be done in accordance with Australian Standard AS3798-2007. Level 1 inspection and testing will be carried out on all fill.
- Wall heights are surface level to top of wall.

LEGEND

- 24.0 — Finished Contours
- 0.25 — Depth of Fill Contours
- +27.13 — Finished Level
- Extent of Fill Area
- Retaining Wall
- 01 — Wall Identifier (See table)
- AW — Average Height of Wall (m)

DISCLOSURE PLAN
Lot 5 on SP349108
(Currently Part of Lot 2 on SP292896)

LOCATION: Brendan Way, Victoria Point

LAWSON SURVEYS
A.B.N 46 272 949 047
CONSULTING LAND SURVEYORS
9B / 62 BISHOP STREET
KELVIN GROVE QLD 4059
Ph 07 3352 3326 Fax 07 3352 6991
mail@lawsonsurveys.com.au
www.lawsonsurveys.com.au

LEVEL DATUM	LOCAL AUTHORITY	DRAWN	JOB REF	DATE	DRAWING NO:	SHEET SIZE	ISSUE
AHD - VIDE PSM 106853 RL 25.896m	REDLAND CITY COUNCIL	QSD	20361E	21/09/2024	20361-DIS-5	A4	A
		LOCALITY VICTORIA POINT		SCALE 1:250			

LOCALITY
Scale 1:4000

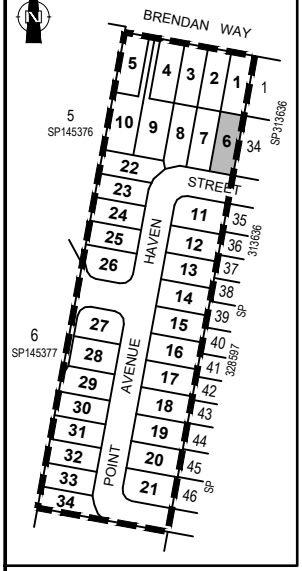

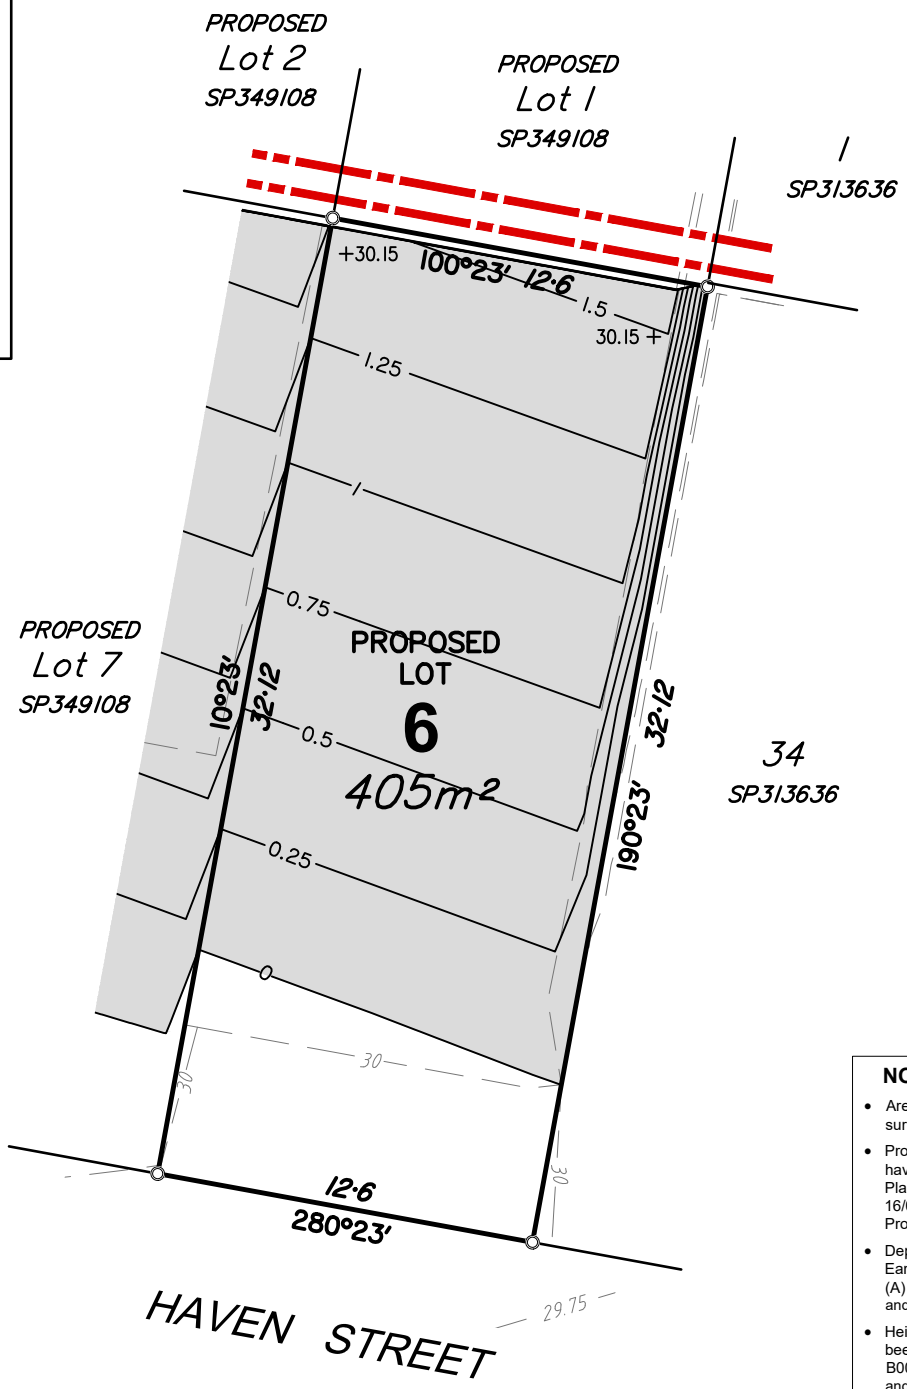

SCALE 1 : 250 at A4 - Lengths are in metres

0 5 10 15 20 25m

NOTES

- Areas and dimensions are subject to final survey and plan registration.
- Proposed finished surface levels & contours have been derived from Earthworks Level Plan B00785-CE602 Rev (A) dated 16/08/2024, by Empower Engineers and Project Managers.
- Depth of fill contours have been derived from Earthworks Level Plan B00785-CE602 Rev (A) dated 16/08/2024, by Empower Engineers and Project Managers.
- Height and location of retaining wall have been derived from Retaining Wall Plan B00785-CE604 Rev (A) dated 16/08/2024 and Longitudinal Section Plans B00785-CE607-610 Rev (B) dated 28/08/2024 by Empower Engineers and Project Managers.
- The compaction of the fill will be done in accordance with Australian Standard AS3798-2007. Level 1 inspection and testing will be carried out on all fill.
- Wall heights are surface level to top of wall.

LEGEND

24.0	Finished Contours
0.25	Depth of Fill Contours
+27.13	Finished Level
	Extent of Fill Area
	Retaining Wall
01	Wall Identifier (See table)
AW	Average Height of Wall (m)

DISCLOSURE PLAN
Lot 6 on SP349108
(Currently Part of Lot 2 on SP292896)

LOCATION: Brendan Way, Victoria Point

LAWSON SURVEYS
A.B.N 46 272 949 047
CONSULTING LAND SURVEYORS
9B / 62 BISHOP STREET
KELVIN GROVE QLD 4059
Ph 07 3352 3326 Fax 07 3352 6991
mail@lawsonsurveys.com.au
www.lawsonsurveys.com.au

LEVEL DATUM	LOCAL AUTHORITY	DRAWN	JOB REF	DATE	DRAWING NO:	SHEET SIZE	ISSUE
AHD - VIDE PSM 106853 RL 25.896m	REDLAND CITY COUNCIL	QSD	20361E	4/10/2024	20361-DIS-6	A4	B
		LOCALITY VICTORIA POINT		SCALE 1:250			

LOCALITY
Scale 1:4000

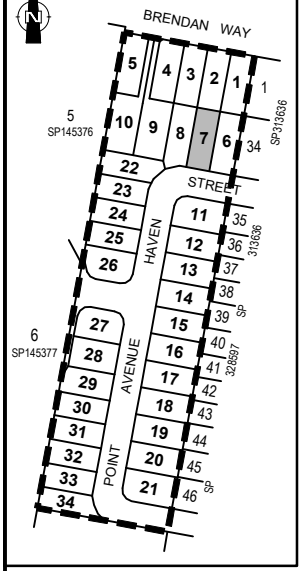

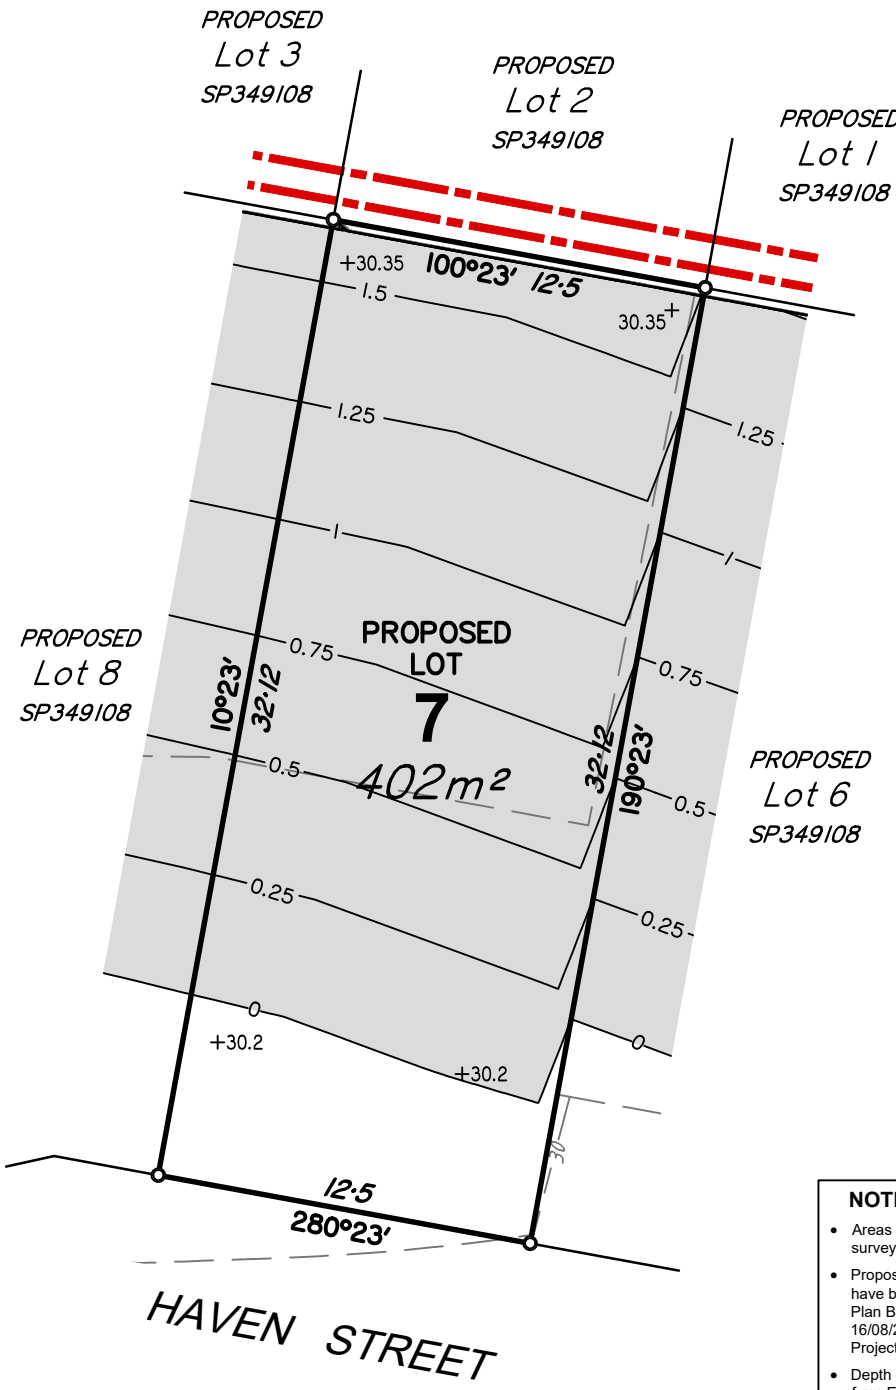

SCALE 1 : 250 at A4 - Lengths are in metres

0 5 10 15 20 25m

NOTES
- Areas and dimensions are subject to final survey and plan registration.
- Proposed finished surface levels & contours have been derived from Earthworks Level Plan B00785-CE602 Rev (A) dated 16/08/2024, by Empower Engineers and Project Managers.
- Depth of fill contours have been derived from Earthworks Level Plan B00785-CE602 Rev (A) dated 16/08/2024, by Empower Engineers and Project Managers.
- Height and location of retaining wall have been derived from Retaining Wall Plan B00785-CE604 Rev (A) dated 16/08/2024 and Longitudinal Section Plans B00785-CE607-610 Rev (B) dated 28/08/2024 by Empower Engineers and Project Managers.
- The compaction of the fill will be done in accordance with Australian Standard AS3798-2007. Level 1 inspection and testing will be carried out on all fill.
- Wall heights are surface level to top of wall.

LEGEND
- 24.0 — Finished Contours
- 0.25 — Depth of Fill Contours
- +27.13 — Finished Level
- Extent of Fill Area
- Retaining Wall
- 01 — Wall Identifier (See table)
- AW — Average Height of Wall (m)

DISCLOSURE PLAN
Lot 7 on SP349108
(Currently Part of Lot 2 on SP292896)

LOCATION: Brendan Way, Victoria Point

LAWSON SURVEYS
A.B.N 46 272 949 047
CONSULTING LAND SURVEYORS
9B / 62 BISHOP STREET
KELVIN GROVE QLD 4059
Ph 07 3352 3326 Fax 07 3352 6991
mail@lawsonsurveys.com.au
www.lawsonsurveys.com.au

LEVEL DATUM	LOCAL AUTHORITY	DRAWN	JOB REF	DATE	DRAWING NO:	SHEET SIZE	ISSUE
AHD - VIDE PSM 106853 RL 25.896m	REDLAND CITY COUNCIL	QSD	20361E	21/09/2024	20361-DIS-7	A4	A
		LOCALITY VICTORIA POINT		SCALE 1:250			

LOCALITY
Scale 1:4000

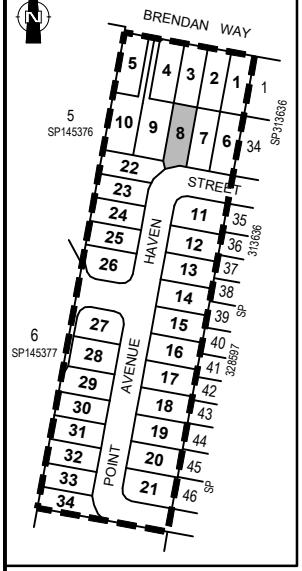

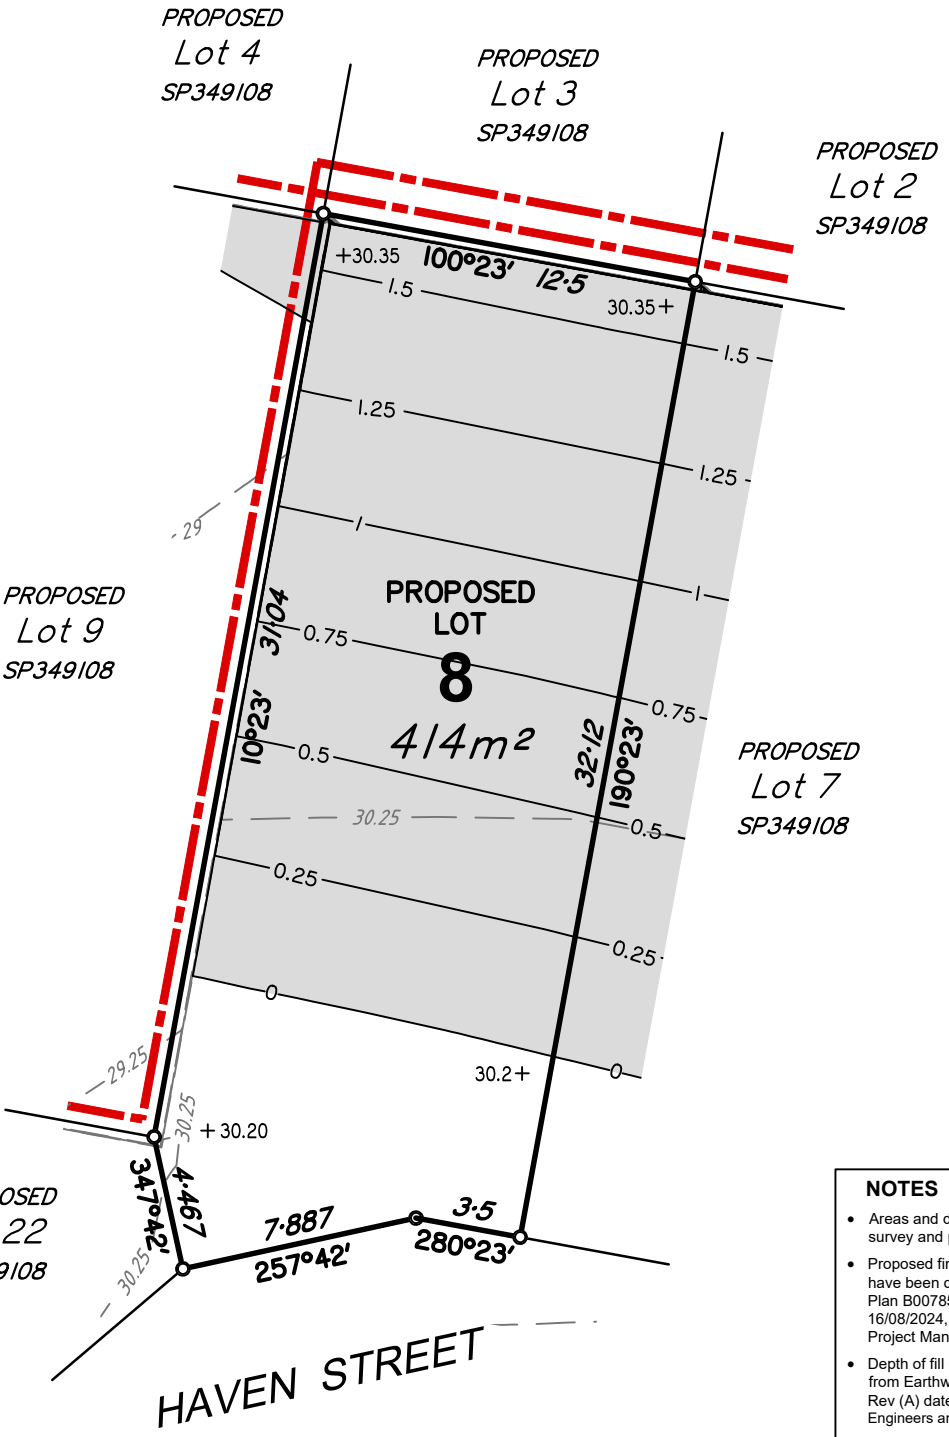

SCALE 1 : 250 at A4 - Lengths are in metres

0 5 10 15 20 25m

NOTES
- Areas and dimensions are subject to final survey and plan registration.
- Proposed finished surface levels & contours have been derived from Earthworks Level Plan B00785-CE602 Rev (A) dated 16/08/2024, by Empower Engineers and Project Managers.
- Depth of fill contours have been derived from Earthworks Level Plan B00785-CE602 Rev (A) dated 16/08/2024, by Empower Engineers and Project Managers.
- Height and location of retaining wall have been derived from Retaining Wall Plan B00785-CE604 Rev (A) dated 16/08/2024 and Longitudinal Section Plans B00785-CE607-610 Rev (B) dated 28/08/2024 by Empower Engineers and Project Managers.
- The compaction of the fill will be done in accordance with Australian Standard AS3798-2007. Level 1 inspection and testing will be carried out on all fill.
- Wall heights are surface level to top of wall.

LEGEND
- 24.0 — Finished Contours
- 0.25 — Depth of Fill Contours
- +27.13 — Finished Level
- Extent of Fill Area
- Retaining Wall
- 01 — Wall Identifier (See table)
- AW — Average Height of Wall (m)

DISCLOSURE PLAN
Lot 8 on SP349108
(Currently Part of Lot 2 on SP292896)

LOCATION: Brendan Way, Victoria Point

LAWSON SURVEYS
A.B.N 46 272 949 047
CONSULTING LAND SURVEYORS
9B / 62 BISHOP STREET
KELVIN GROVE QLD 4059
Ph 07 3352 3326 Fax 07 3352 6991
mail@lawsonsurveys.com.au
www.lawsonsurveys.com.au

LEVEL DATUM	LOCAL AUTHORITY	DRAWN	JOB REF	DATE	DRAWING NO:	SHEET SIZE	ISSUE
AHD - VIDE PSM 106853 RL 25.896m	REDLAND CITY COUNCIL	QSD	20361E	21/09/2024	20361-DIS-8	A4	A
		LOCALITY VICTORIA POINT		SCALE 1:250			

LOCALITY
Scale 1:4000

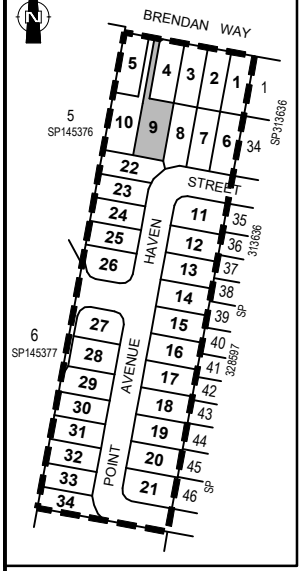

BRENDAN WAY

100°21'30" 4·5

235°22'15" 2·122

PROPOSED Lot 4 SP349108

190°23' 30·608

PROPOSED Lot 3 SP349108

PROPOSED Lot 10 SP349108

PROPOSED EMT

100°23' 13·2

10°23' 63·147

PROPOSED LOT 9 600m²

PROPOSED Lot 8 SP349108

190°23' 31·04

AW 1.32m

PROPOSED Lot 22 SP349108

+29.09

AW 1.62m

280°23' 16·2

RETAINING WALL TABLE

ID	Height	Wall Tier Type
01	1.51	Single
02	1.13	Single
03	1.53	Single
04	1.71	Single

SCALE 1 : 300 at A4 - Lengths are in metres

0 6 12 18 24 30m

NOTES

- Areas and dimensions are subject to final survey and plan registration.
- Proposed finished surface levels & contours have been derived from Earthworks Level Plan B00785-CE602 Rev (A) dated 16/08/2024, by Empower Engineers and Project Managers.
- Depth of fill contours have been derived from Earthworks Level Plan B00785-CE602 Rev (A) dated 16/08/2024, by Empower Engineers and Project Managers.
- Height and location of retaining wall have been derived from Retaining Wall Plan B00785-CE604 Rev (A) dated 16/08/2024 and Longitudinal Section Plans B00785-CE607-610 Rev (B) dated 28/08/2024 by Empower Engineers and Project Managers.
- The compaction of the fill will be done in accordance with Australian Standard AS3798-2007. Level 1 inspection and testing will be carried out on all fill.
- Wall heights are surface level to top of wall.

LEGEND

- 24.0 Finished Contours
- 0.25 Depth of Fill Contours
- +27.13 Finished Level
- Extent of Fill Area
- Retaining Wall
- 01 Wall Identifier (See table)
- AW Average Height of Wall (m)

DISCLOSURE PLAN
Lot 9 on SP349108
(Currently Part of Lot 2 on SP292896)

LOCATION: Brendan Way, Victoria Point

LAWSON SURVEYS
A.B.N 46 272 949 047
CONSULTING LAND SURVEYORS
9B / 62 BISHOP STREET
KELVIN GROVE QLD 4059
Ph 07 3352 3326 Fax 07 3352 6991
mail@lawsonsurveys.com.au
www.lawsonsurveys.com.au

LEVEL DATUM	LOCAL AUTHORITY	DRAWN	JOB REF	DATE	DRAWING NO:	SHEET SIZE	ISSUE
AHD - VIDE PSM 106853 RL 25.896m	REDLAND CITY COUNCIL	QSD	20361E	21/09/2024	20361-DIS-9	A4	A
		LOCALITY VICTORIA POINT		SCALE 1:300			

LOCALITY
Scale 1:4000

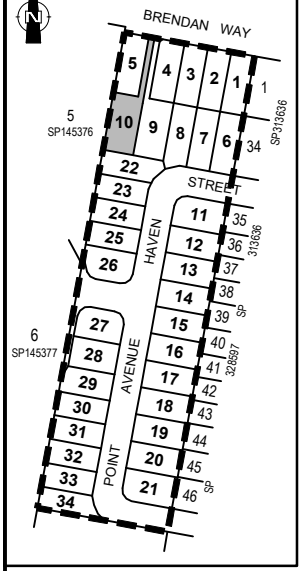

RETAINING WALL TABLE

ID	Height	Wall Tier Type
01	1.71	Single
02	1.53	Single
03	1.53	Single
04	0.1	Single

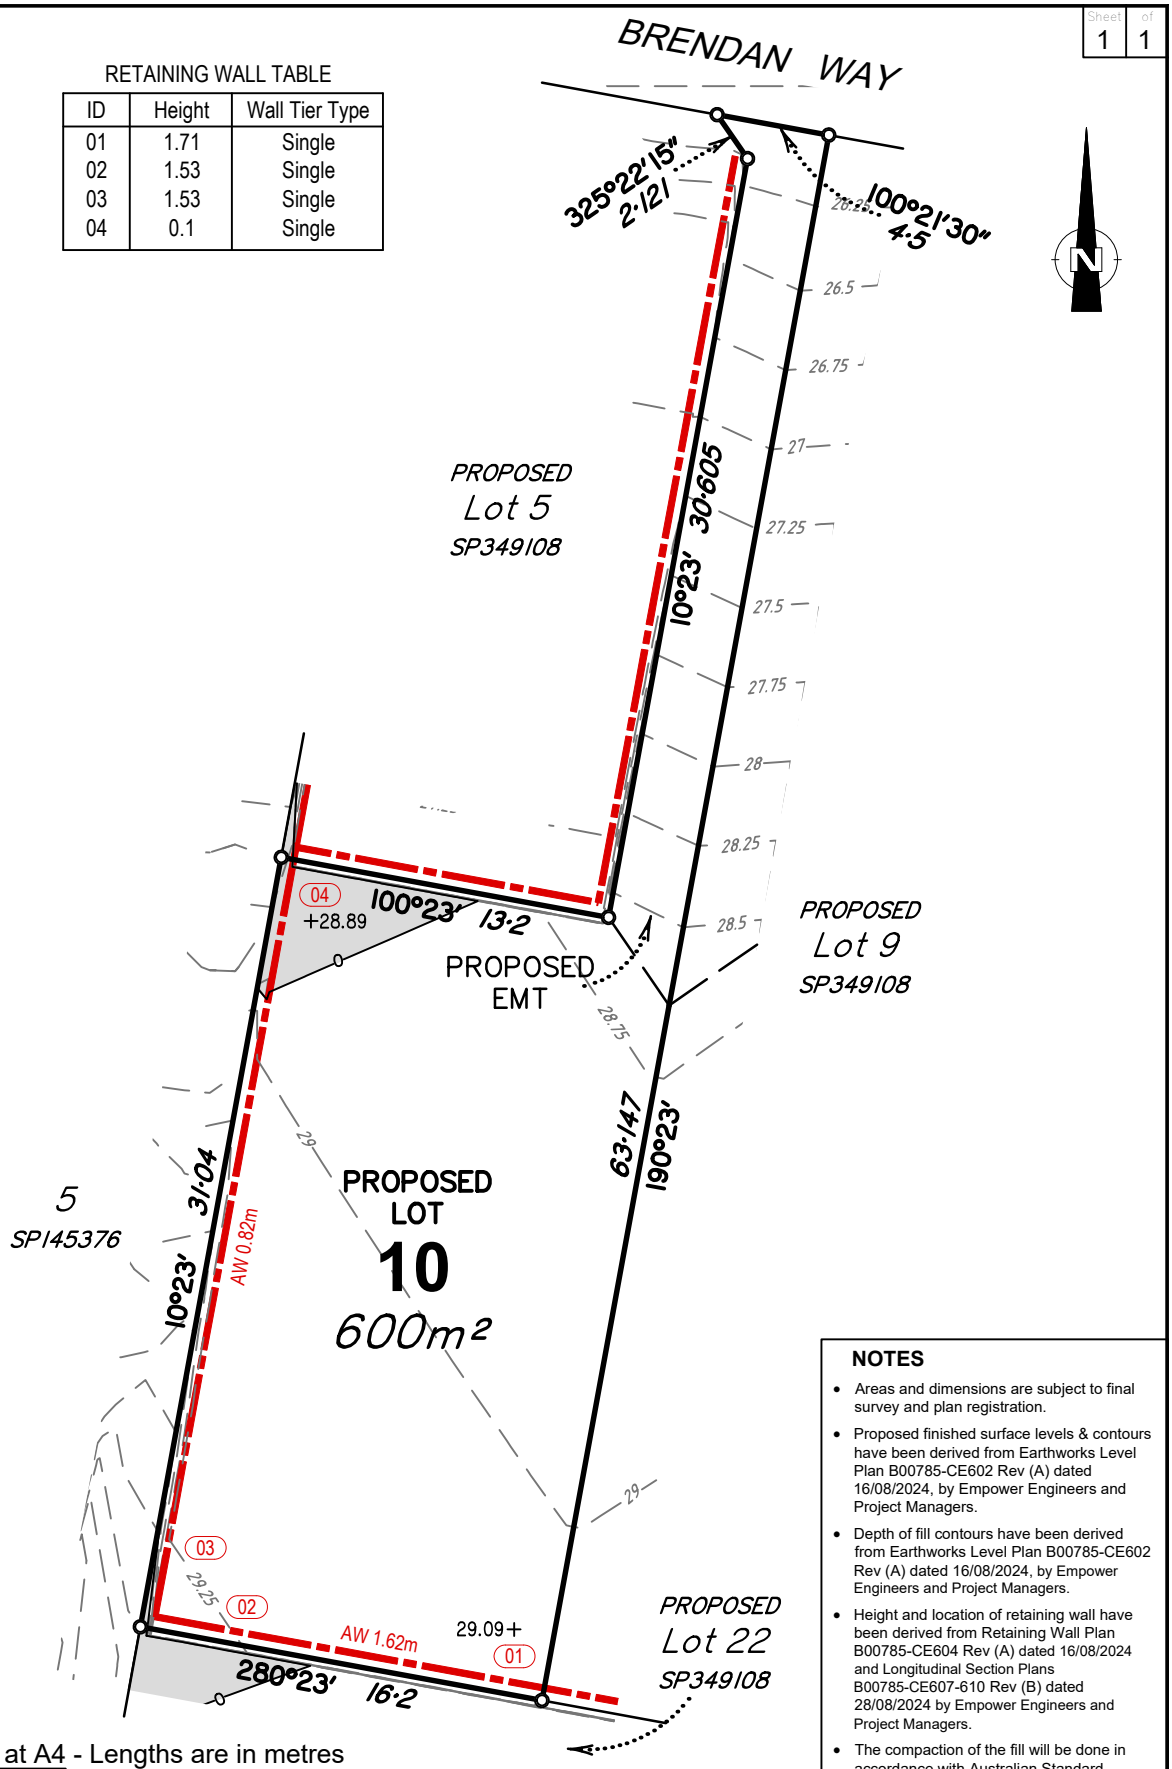

SCALE 1 : 300 at A4 - Lengths are in metres

0 6 12 18 24 30m

NOTES
- Areas and dimensions are subject to final survey and plan registration.
- Proposed finished surface levels & contours have been derived from Earthworks Level Plan B00785-CE602 Rev (A) dated 16/08/2024, by Empower Engineers and Project Managers.
- Depth of fill contours have been derived from Earthworks Level Plan B00785-CE602 Rev (A) dated 16/08/2024, by Empower Engineers and Project Managers.
- Height and location of retaining wall have been derived from Retaining Wall Plan B00785-CE604 Rev (A) dated 16/08/2024 and Longitudinal Section Plans B00785-CE607-610 Rev (B) dated 28/08/2024 by Empower Engineers and Project Managers.
- The compaction of the fill will be done in accordance with Australian Standard AS3798-2007. Level 1 inspection and testing will be carried out on all fill.
- Wall heights are surface level to top of wall.

LEGEND
- 24.0 — Finished Contours
- 0.25 — Depth of Fill Contours
- +27.13 — Finished Level
- Extent of Fill Area
- Retaining Wall
- 01 — Wall Identifier (See table)
- AW — Average Height of Wall (m)

DISCLOSURE PLAN
Lot 10 on SP349108
(Currently Part of Lot 2 on SP292896)

LOCATION: Brendan Way, Victoria Point

LAWSON SURVEYS
A.B.N 46 272 949 047
CONSULTING LAND SURVEYORS
9B / 62 BISHOP STREET
KELVIN GROVE QLD 4059
Ph 07 3352 3326 Fax 07 3352 6991
mail@lawsonsurveys.com.au
www.lawsonsurveys.com.au

LEVEL DATUM	LOCAL AUTHORITY	DRAWN	JOB REF	DATE	DRAWING NO:	SHEET SIZE	ISSUE
AHD - VIDE PSM 106853 RL 25.896m	REDLAND CITY COUNCIL	QSD	20361E	21/09/2024	20361-DIS-10	A4	A
		LOCALITY VICTORIA POINT		SCALE 1:300			

LOCALITY
Scale 1:4000

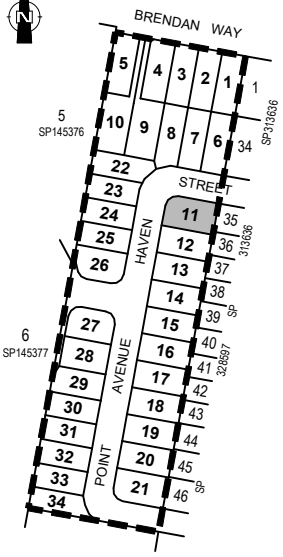

NOTES

- Areas and dimensions are subject to final survey and plan registration.
- Proposed finished surface levels & contours have been derived from Earthworks Level Plan B00785-CE602 Rev (A) dated 16/08/2024, by Empower Engineers and Project Managers.
- Depth of fill contours have been derived from Earthworks Level Plan B00785-CE602 Rev (A) dated 16/08/2024, by Empower Engineers and Project Managers.
- Height and location of retaining wall have been derived from Retaining Wall Plan B00785-CE604 Rev (A) dated 16/08/2024 and Longitudinal Section Plans B00785-CE607-610 Rev (B) dated 28/08/2024 by Empower Engineers and Project Managers.
- The compaction of the fill will be done in accordance with Australian Standard AS3798-2007. Level 1 inspection and testing will be carried out on all fill.
- Wall heights are surface level to top of wall.

RETAINING WALL TABLE

ID	Height	Wall Tier Type
01	1.33	Single
02	1.57	Single

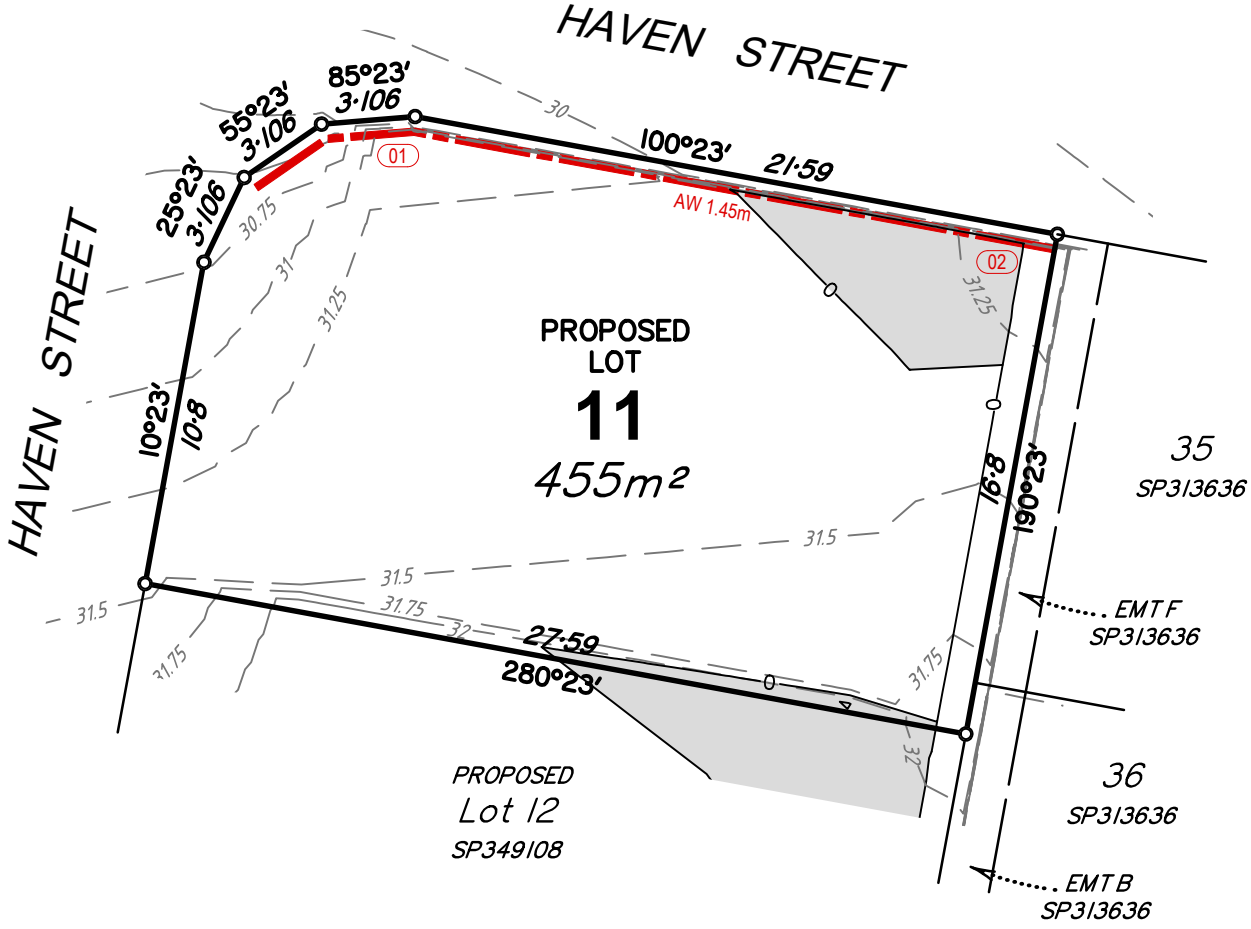

SCALE 1 : 250 at A4 - Lengths are in metres

LEGEND

- 24.0 — Finished Contours
- 0.25 — Depth of Fill Contours
- +27.13 — Finished Level
- Extent of Fill Area
- Retaining Wall
- 01 — Wall Identifier (See table)
- AW — Average Height of Wall (m)

DISCLOSURE PLAN
Lot 11 on SP349108
(Currently Part of Lot 2 on SP292896)

LOCATION: Brendan Way, Victoria Point

LAWSON SURVEYS
A.B.N 46 272 949 047
CONSULTING LAND SURVEYORS
9B / 62 BISHOP STREET
KELVIN GROVE QLD 4059
Ph 07 3352 3326 Fax 07 3352 6991
mail@lawsonsurveys.com.au
www.lawsonsurveys.com.au

LEVEL DATUM	LOCAL AUTHORITY	DRAWN	JOB REF	DATE	DRAWING NO:	SHEET SIZE	ISSUE
AHD - VIDE PSM 106853 RL 25.896m	REDLAND CITY COUNCIL	QSD	20361E	21/09/2024	20361-DIS-11	A4	A
		LOCALITY VICTORIA POINT		SCALE 1:250			

LOCALITY

Scale 1:4000

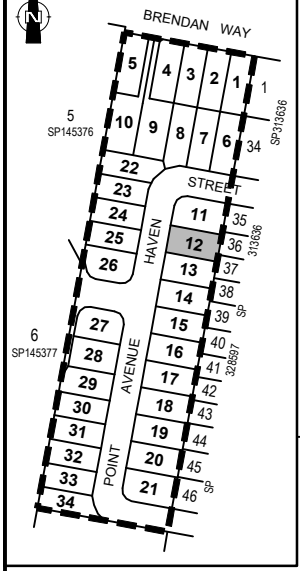

NOTES

- Areas and dimensions are subject to final survey and plan registration.
- Proposed finished surface levels & contours have been derived from Earthworks Level Plan B00785-CE602 Rev (A) dated 16/08/2024, by Empower Engineers and Project Managers.
- Depth of fill contours have been derived from Earthworks Level Plan B00785-CE602 Rev (A) dated 16/08/2024, by Empower Engineers and Project Managers.
- Height and location of retaining wall have been derived from Retaining Wall Plan B00785-CE604 Rev (A) dated 16/08/2024 and Longitudinal Section Plans B00785-CE607-610 Rev (B) dated 28/08/2024 by Empower Engineers and Project Managers.
- The compaction of the fill will be done in accordance with Australian Standard AS3798-2007. Level 1 inspection and testing will be carried out on all fill.
- Wall heights are surface level to top of wall.

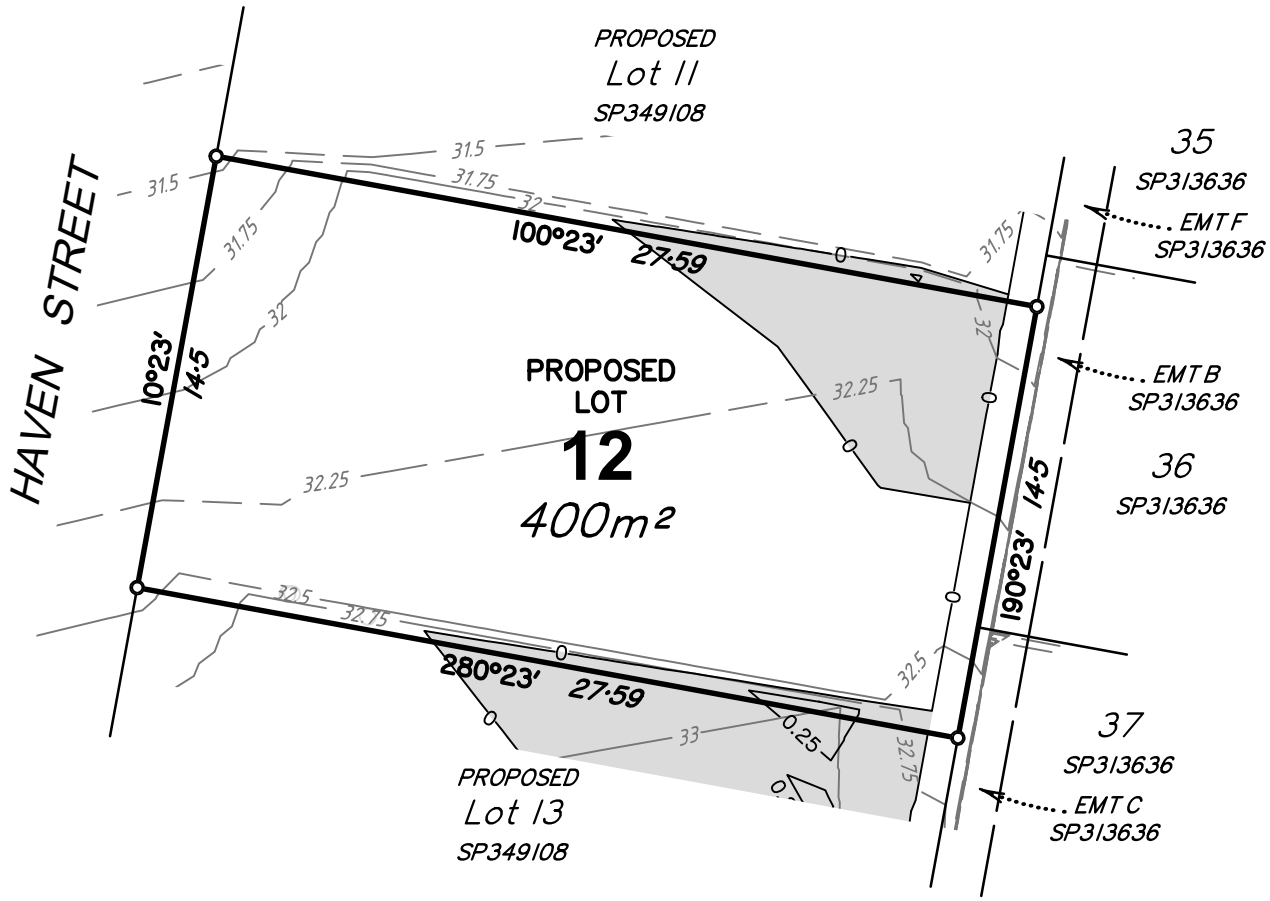

SCALE 1 : 250 at A4 - Lengths are in metres

LEGEND

- 24.0 — Finished Contours
- 0.25 — Depth of Fill Contours
- +27.13 — Finished Level
- Extent of Fill Area
- Retaining Wall
- 01 — Wall Identifier (See table)
- AW — Average Height of Wall (m)

DISCLOSURE PLAN
Lot 12 on SP349108
(Currently Part of Lot 2 on SP292896)

LOCATION: Brendan Way, Victoria Point

LAWSON SURVEYS
A.B.N 46 272 949 047
CONSULTING LAND SURVEYORS
9B / 62 BISHOP STREET
KELVIN GROVE QLD 4059
Ph 07 3352 3326 Fax 07 3352 6991
mail@lawsonsurveys.com.au
www.lawsonsurveys.com.au

LEVEL DATUM	LOCAL AUTHORITY	DRAWN	JOB REF	DATE	DRAWING NO:	SHEET SIZE	ISSUE
AHD - VIDE PSM 106853 RL 25.896m	REDLAND CITY COUNCIL	QSD	20361E	21/09/2024	20361-DIS-12	A4	A
		LOCALITY VICTORIA POINT		SCALE 1:250			

LOCALITY

Scale 1:4000

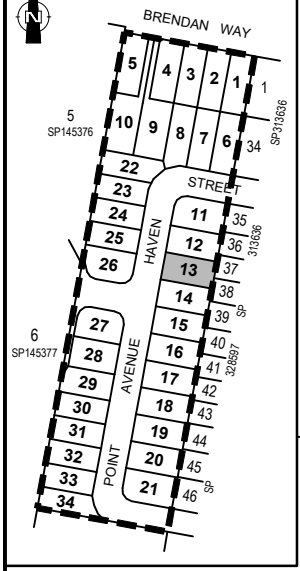

NOTES

- Areas and dimensions are subject to final survey and plan registration.
- Proposed finished surface levels & contours have been derived from Earthworks Level Plan B00785-CE602 Rev (A) dated 16/08/2024, by Empower Engineers and Project Managers.
- Depth of fill contours have been derived from Earthworks Level Plan B00785-CE602 Rev (A) dated 16/08/2024, by Empower Engineers and Project Managers.
- Height and location of retaining wall have been derived from Retaining Wall Plan B00785-CE604 Rev (A) dated 16/08/2024 and Longitudinal Section Plans B00785-CE607-610 Rev (B) dated 28/08/2024 by Empower Engineers and Project Managers.
- The compaction of the fill will be done in accordance with Australian Standard AS3798-2007. Level 1 inspection and testing will be carried out on all fill.
- Wall heights are surface level to top of wall.

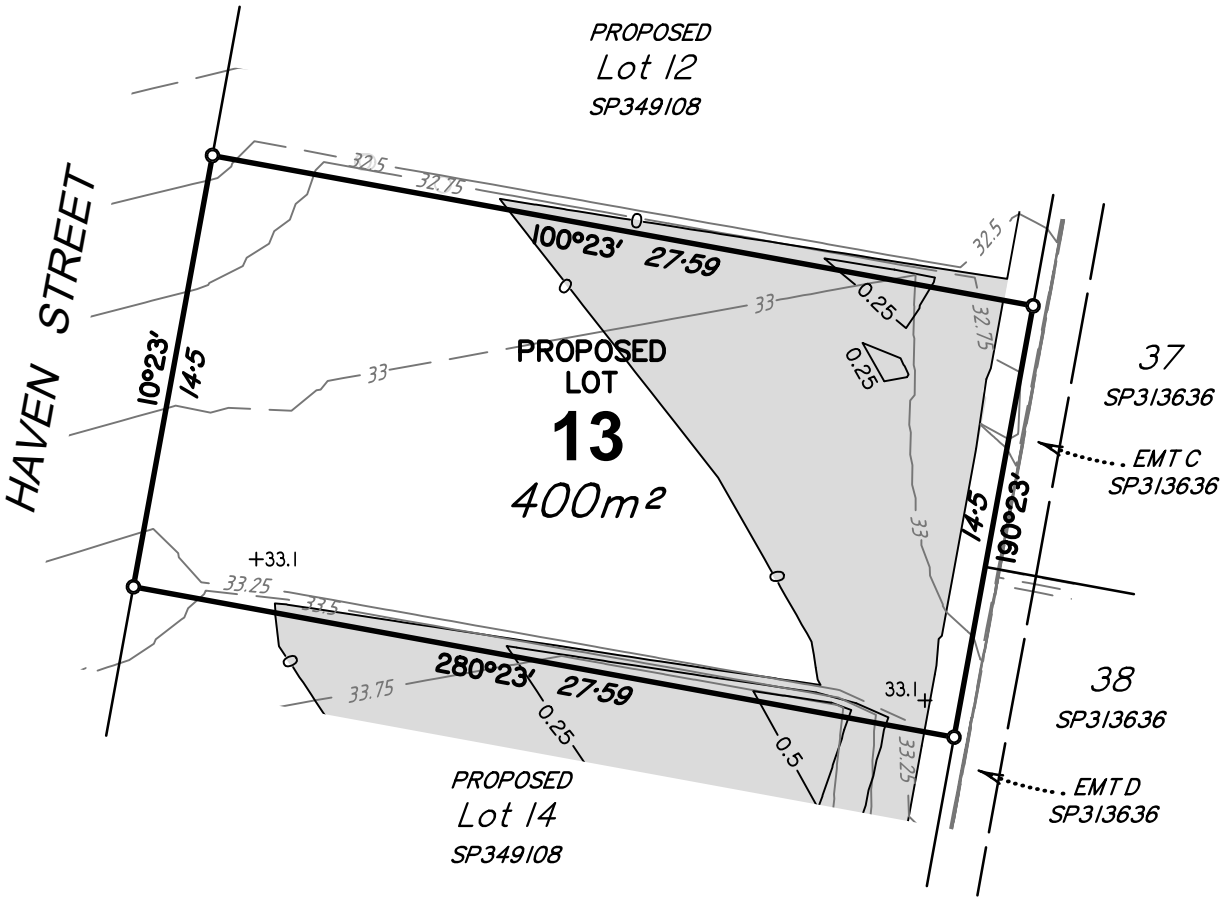

SCALE 1 : 250 at A4 - Lengths are in metres

LEGEND

- 24.0 — Finished Contours
- 0.25 — Depth of Fill Contours
- +27.13 — Finished Level
- Extent of Fill Area
- Retaining Wall
- 01 — Wall Identifier (See table)
- AW — Average Height of Wall (m)

DISCLOSURE PLAN
Lot 13 on SP349108
(Currently Part of Lot 2 on SP292896)

LOCATION: Brendan Way, Victoria Point

LAWSON SURVEYS
A.B.N 46 272 949 047
CONSULTING LAND SURVEYORS
9B / 62 BISHOP STREET
KELVIN GROVE QLD 4059
Ph 07 3352 3326 Fax 07 3352 6991
mail@lawsonsurveys.com.au
www.lawsonsurveys.com.au

LEVEL DATUM	LOCAL AUTHORITY	DRAWN	JOB REF	DATE	DRAWING NO:	SHEET SIZE	ISSUE
AHD - VIDE PSM 106853 RL 25.896m	REDLAND CITY COUNCIL	QSD	20361E	21/09/2024	20361-DIS-13	A4	A
		LOCALITY VICTORIA POINT		SCALE 1:250			

LOCALITY

Scale 1:4000

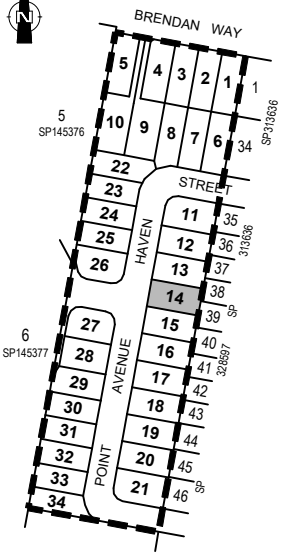

NOTES

- Areas and dimensions are subject to final survey and plan registration.
- Proposed finished surface levels & contours have been derived from Earthworks Level Plan B00785-CE602 Rev (A) dated 16/08/2024, by Empower Engineers and Project Managers.
- Depth of fill contours have been derived from Earthworks Level Plan B00785-CE602 Rev (A) dated 16/08/2024, by Empower Engineers and Project Managers.
- Height and location of retaining wall have been derived from Retaining Wall Plan B00785-CE604 Rev (A) dated 16/08/2024 and Longitudinal Section Plans B00785-CE607-610 Rev (B) dated 28/08/2024 by Empower Engineers and Project Managers.
- The compaction of the fill will be done in accordance with Australian Standard AS3798-2007. Level 1 inspection and testing will be carried out on all fill.
- Wall heights are surface level to top of wall.

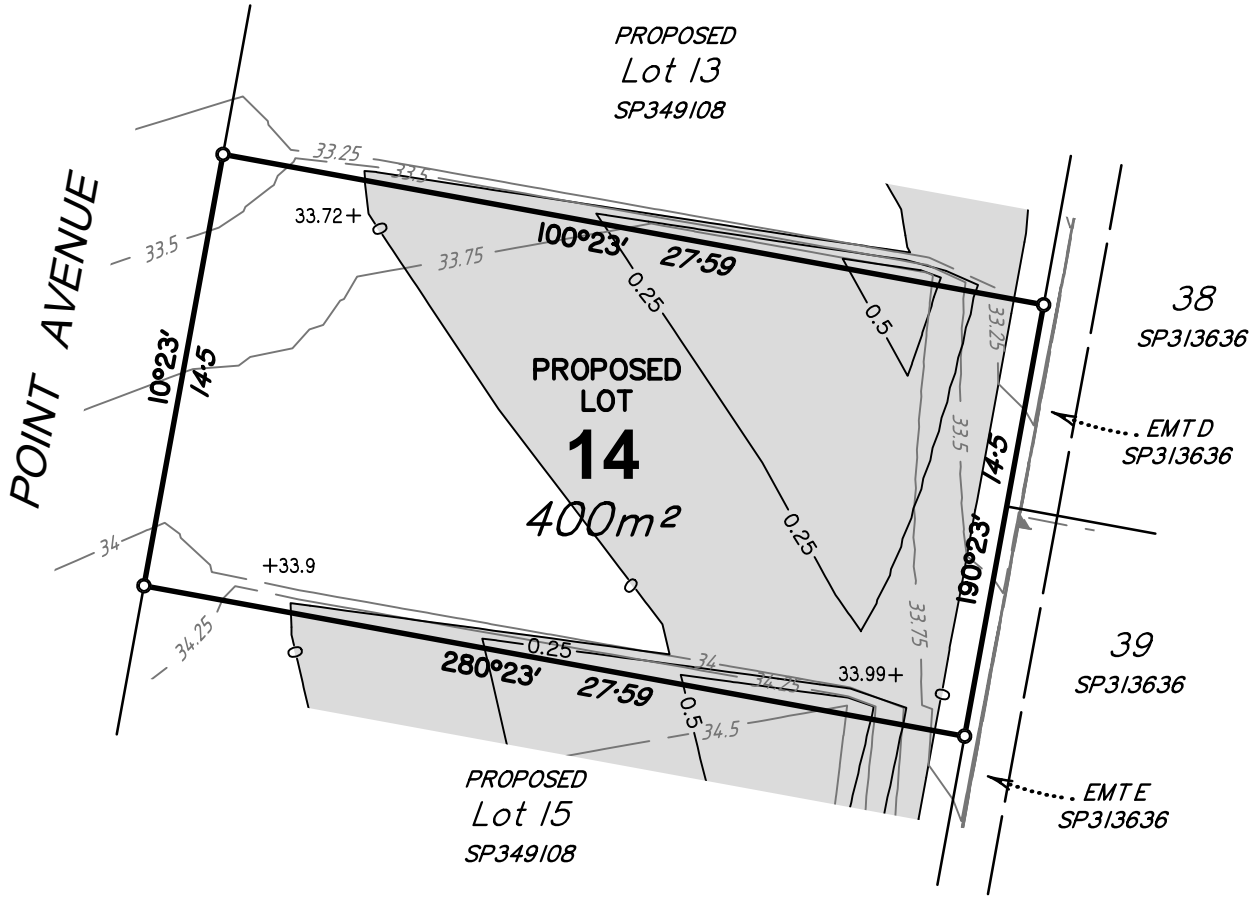

SCALE 1 : 250 at A4 - Lengths are in metres

LEGEND

- 24.0 — Finished Contours
- 0.25 — Depth of Fill Contours
- +27.13 — Finished Level
- Extent of Fill Area
- Retaining Wall
- 01 — Wall Identifier (See table)
- AW — Average Height of Wall (m)

DISCLOSURE PLAN
Lot 14 on SP349108
(Currently Part of Lot 2 on SP292896)

LOCATION: Brendan Way, Victoria Point

LAWSON SURVEYS
A.B.N 46 272 949 047
CONSULTING LAND SURVEYORS
9B / 62 BISHOP STREET
KELVIN GROVE QLD 4059
Ph 07 3352 3326 Fax 07 3352 6991
mail@lawsonsurveys.com.au
www.lawsonsurveys.com.au

LEVEL DATUM	LOCAL AUTHORITY	DRAWN	JOB REF	DATE	DRAWING NO:	SHEET SIZE	ISSUE
AHD - VIDE PSM 106853 RL 25.896m	REDLAND CITY COUNCIL	QSD	20361E	21/09/2024	20361-DIS-14	A4	A
		LOCALITY VICTORIA POINT		SCALE 1:250			

LOCALITY
Scale 1:4000

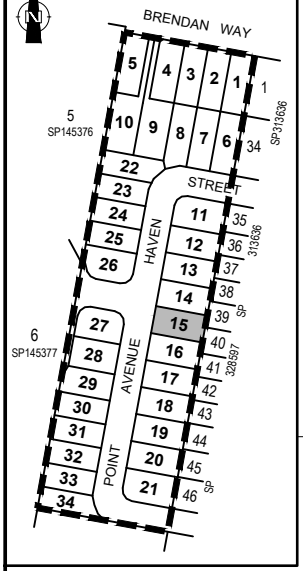

NOTES

- Areas and dimensions are subject to final survey and plan registration.
- Proposed finished surface levels & contours have been derived from Earthworks Level Plan B00785-CE602 Rev (A) dated 16/08/2024, by Empower Engineers and Project Managers.
- Depth of fill contours have been derived from Earthworks Level Plan B00785-CE602 Rev (A) dated 16/08/2024, by Empower Engineers and Project Managers.
- Height and location of retaining wall have been derived from Retaining Wall Plan B00785-CE604 Rev (A) dated 16/08/2024 and Longitudinal Section Plans B00785-CE607-610 Rev (B) dated 28/08/2024 by Empower Engineers and Project Managers.
- The compaction of the fill will be done in accordance with Australian Standard AS3798-2007. Level 1 inspection and testing will be carried out on all fill.
- Wall heights are surface level to top of wall.

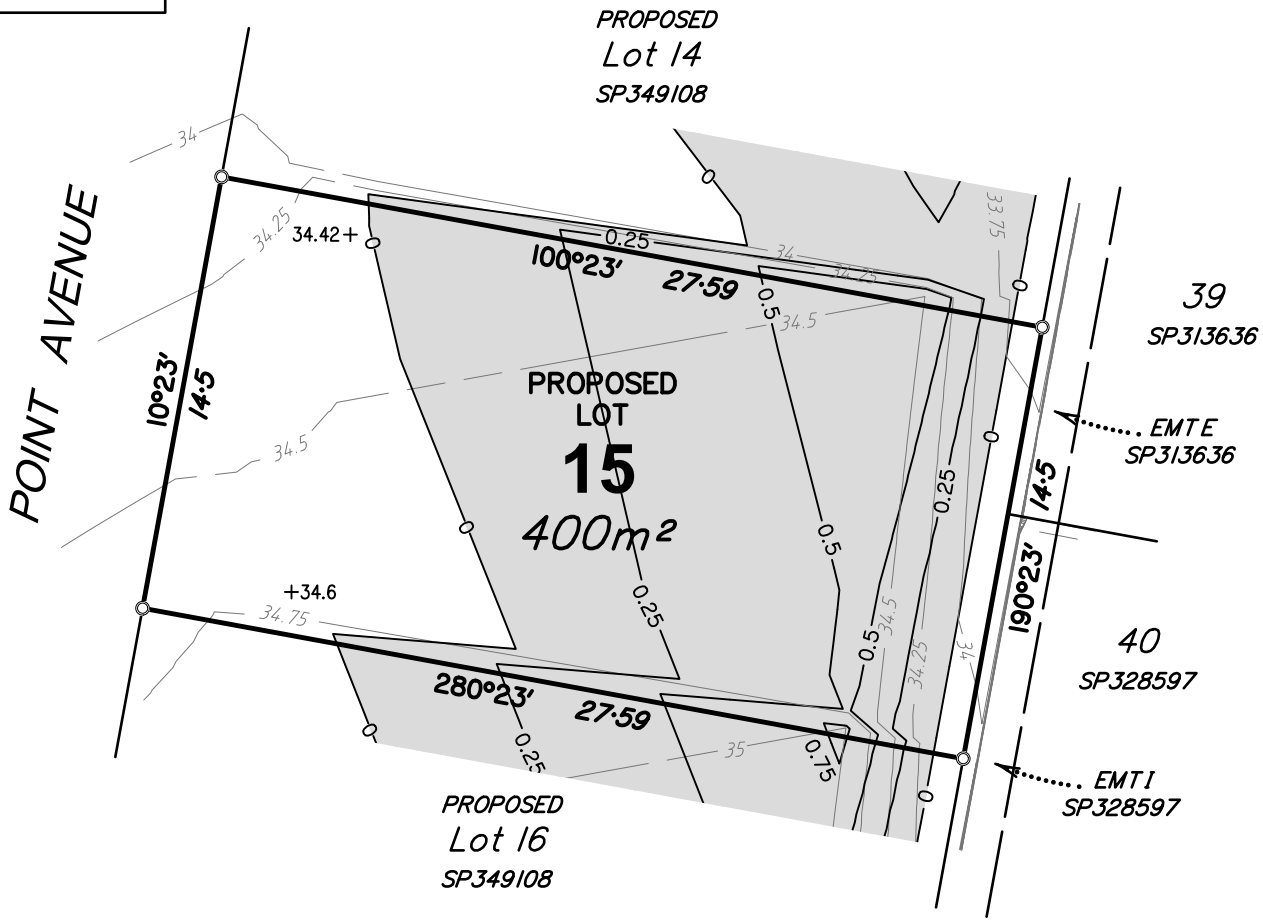

SCALE 1 : 250 at A4 - Lengths are in metres

0 5 10 15 20 25m

LEGEND

24.0	Finished Contours
0.25	Depth of Fill Contours
+27.13	Finished Level
	Extent of Fill Area
	Retaining Wall
01	Wall Identifier (See table)
AW	Average Height of Wall (m)

DISCLOSURE PLAN
Lot 15 on SP349108
(Currently Part of Lot 2 on SP292896)

LOCATION: Brendan Way, Victoria Point

LAWSON SURVEYS
A.B.N 46 272 949 047
CONSULTING LAND SURVEYORS
9B / 62 BISHOP STREET
KELVIN GROVE QLD 4059
Ph 07 3352 3326 Fax 07 3352 6991
mail@lawsonsurveys.com.au
www.lawsonsurveys.com.au

LEVEL DATUM	LOCAL AUTHORITY	DRAWN	JOB REF	DATE	DRAWING NO:	SHEET SIZE	ISSUE
AHD - VIDE PSM 106853 RL 25.896m	REDLAND CITY COUNCIL	QSD	20361E	21/09/2024	20361-DIS-15	A4	A
		LOCALITY VICTORIA POINT		SCALE 1:250			

LOCALITY

Scale 1:4000

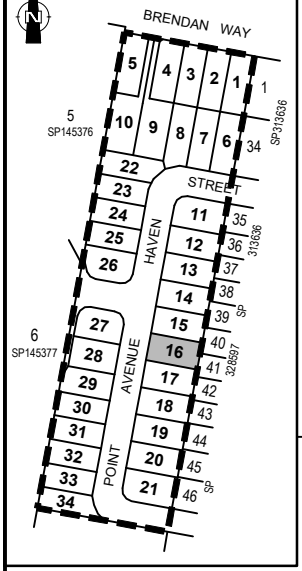

NOTES

- Areas and dimensions are subject to final survey and plan registration.
- Proposed finished surface levels & contours have been derived from Earthworks Level Plan B00785-CE602 Rev (A) dated 16/08/2024, by Empower Engineers and Project Managers.
- Depth of fill contours have been derived from Earthworks Level Plan B00785-CE602 Rev (A) dated 16/08/2024, by Empower Engineers and Project Managers.
- Height and location of retaining wall have been derived from Retaining Wall Plan B00785-CE604 Rev (A) dated 16/08/2024 and Longitudinal Section Plans B00785-CE607-610 Rev (B) dated 28/08/2024 by Empower Engineers and Project Managers.
- The compaction of the fill will be done in accordance with Australian Standard AS3798-2007. Level 1 inspection and testing will be carried out on all fill.
- Wall heights are surface level to top of wall.

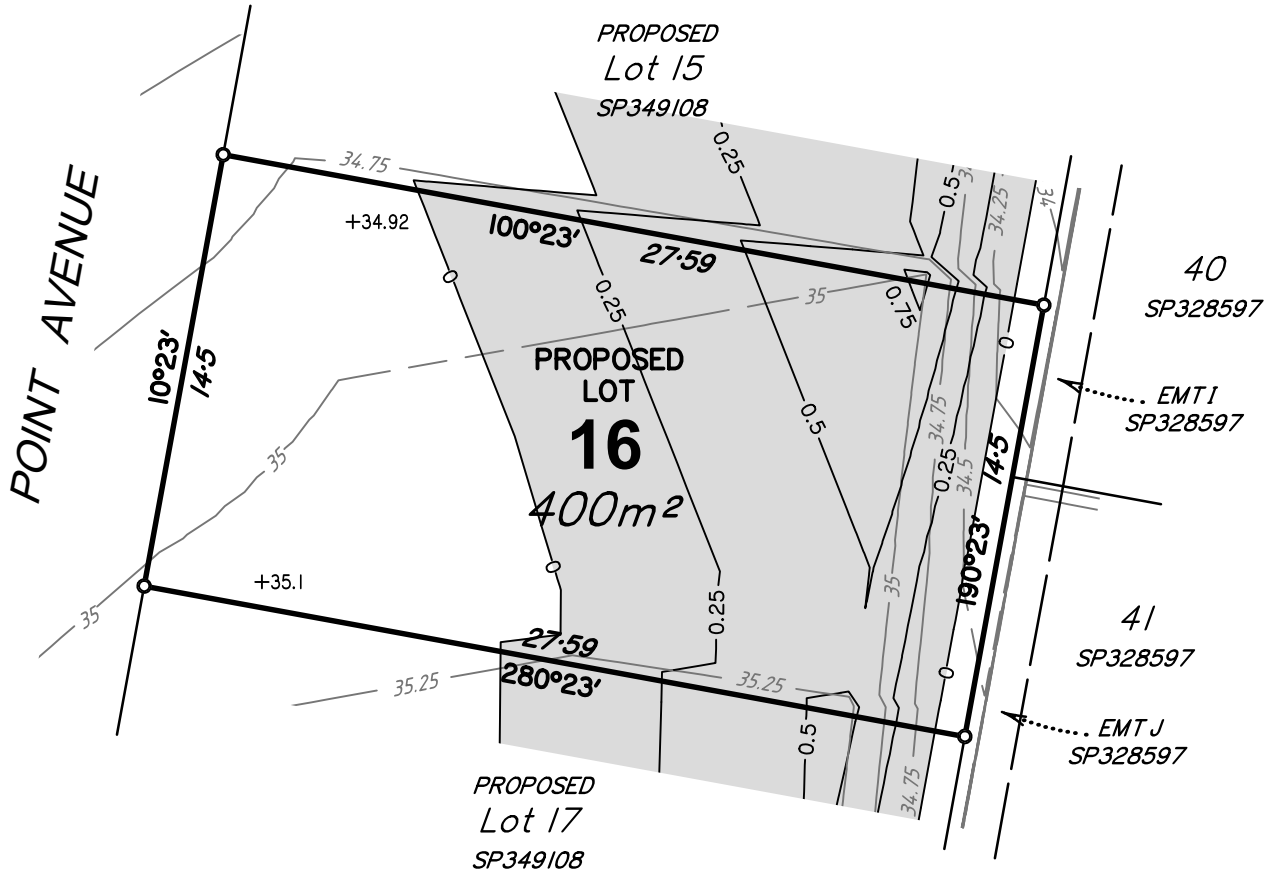

SCALE 1 : 250 at A4 - Lengths are in metres

LEGEND

- 24.0 Finished Contours
- 0.25 Depth of Fill Contours
- +27.13 Finished Level
- Extent of Fill Area
- Retaining Wall
- 01 Wall Identifier (See table)
- AW Average Height of Wall (m)

DISCLOSURE PLAN
Lot 16 on SP349108
(Currently Part of Lot 2 on SP292896)

LOCATION: Brendan Way, Victoria Point

LAWSON SURVEYS
A.B.N 46 272 949 047
CONSULTING LAND SURVEYORS
9B / 62 BISHOP STREET
KELVIN GROVE QLD 4059
Ph 07 3352 3326 Fax 07 3352 6991
mail@lawsonsurveys.com.au
www.lawsonsurveys.com.au

LEVEL DATUM	LOCAL AUTHORITY	DRAWN	JOB REF	DATE	DRAWING NO:	SHEET SIZE	ISSUE
AHD - VIDE PSM 106853 RL 25.896m	REDLAND CITY COUNCIL	QSD	20361E	21/09/2024	20361-DIS-16	A4	A
		LOCALITY VICTORIA POINT		SCALE 1:250			

LOCALITY

Scale 1:4000

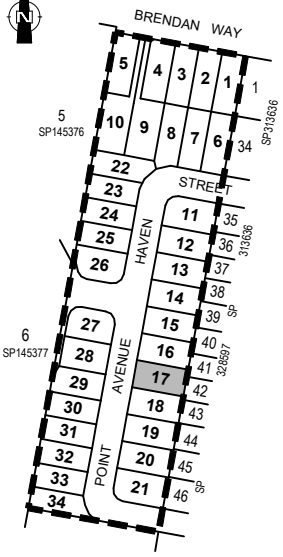

NOTES

- Areas and dimensions are subject to final survey and plan registration.
- Proposed finished surface levels & contours have been derived from Earthworks Level Plan B00785-CE602 Rev (A) dated 16/08/2024, by Empower Engineers and Project Managers.
- Depth of fill contours have been derived from Earthworks Level Plan B00785-CE602 Rev (A) dated 16/08/2024, by Empower Engineers and Project Managers.
- Height and location of retaining wall have been derived from Retaining Wall Plan B00785-CE604 Rev (A) dated 16/08/2024 and Longitudinal Section Plans B00785-CE607-610 Rev (B) dated 28/08/2024 by Empower Engineers and Project Managers.
- The compaction of the fill will be done in accordance with Australian Standard AS3798-2007. Level 1 inspection and testing will be carried out on all fill.
- Wall heights are surface level to top of wall.

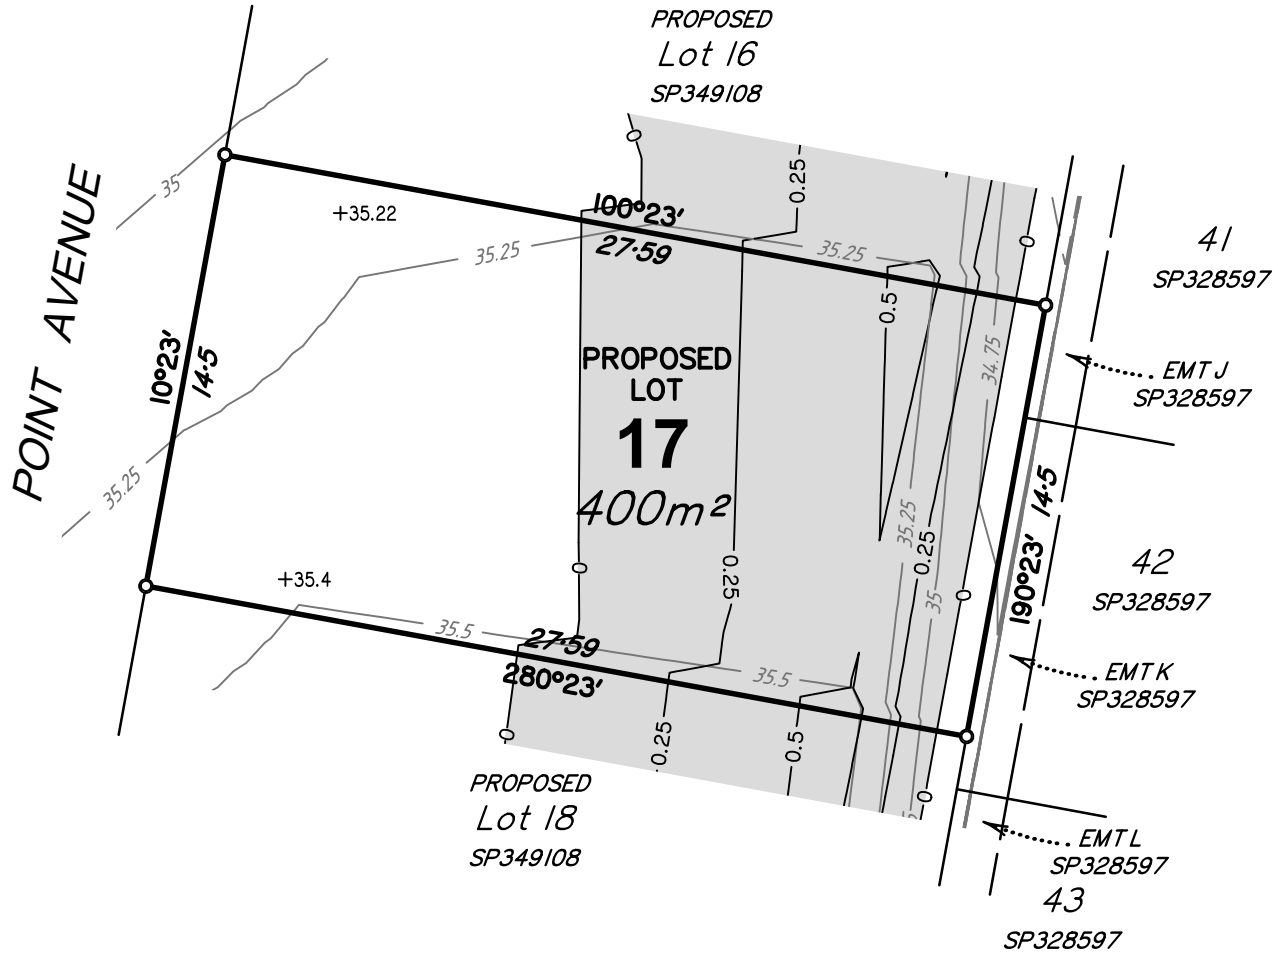

SCALE 1 : 250 at A4 - Lengths are in metres

LEGEND

- 24.0 Finished Contours
- 0.25 Depth of Fill Contours
- +27.13 Finished Level
- Extent of Fill Area
- Retaining Wall
- 01 Wall Identifier (See table)
- AW Average Height of Wall (m)

DISCLOSURE PLAN
Lot 17 on SP349108
(Currently Part of Lot 2 on SP292896)

LOCATION: Brendan Way, Victoria Point

LAWSON SURVEYS
A.B.N 46 272 949 047
CONSULTING LAND SURVEYORS
9B / 62 BISHOP STREET
KELVIN GROVE QLD 4059
Ph 07 3352 3326 Fax 07 3352 6991
mail@lawsonsurveys.com.au
www.lawsonsurveys.com.au

LEVEL DATUM AHD - VIDE PSM 106853 RL 25.896m	LOCAL AUTHORITY REDLAND CITY COUNCIL	DRAWN QSD	JOB REF 20361E	DATE 21/09/2024	DRAWING NO: 20361-DIS-17	SHEET SIZE A4 / ISSUE A
		LOCALITY VICTORIA POINT		SCALE 1:250		

LOCALITY

Scale 1:4000

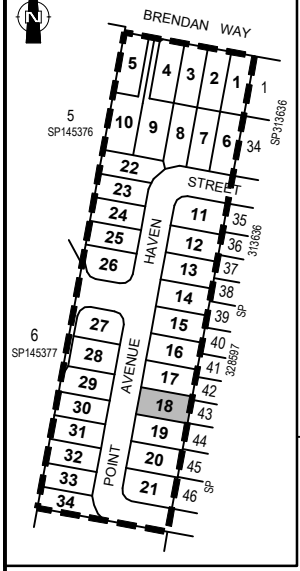

NOTES

- Areas and dimensions are subject to final survey and plan registration.
- Proposed finished surface levels & contours have been derived from Earthworks Level Plan B00785-CE602 Rev (A) dated 16/08/2024, by Empower Engineers and Project Managers.
- Depth of fill contours have been derived from Earthworks Level Plan B00785-CE602 Rev (A) dated 16/08/2024, by Empower Engineers and Project Managers.
- Height and location of retaining wall have been derived from Retaining Wall Plan B00785-CE604 Rev (A) dated 16/08/2024 and Longitudinal Section Plans B00785-CE607-610 Rev (B) dated 28/08/2024 by Empower Engineers and Project Managers.
- The compaction of the fill will be done in accordance with Australian Standard AS3798-2007. Level 1 inspection and testing will be carried out on all fill.
- Wall heights are surface level to top of wall.

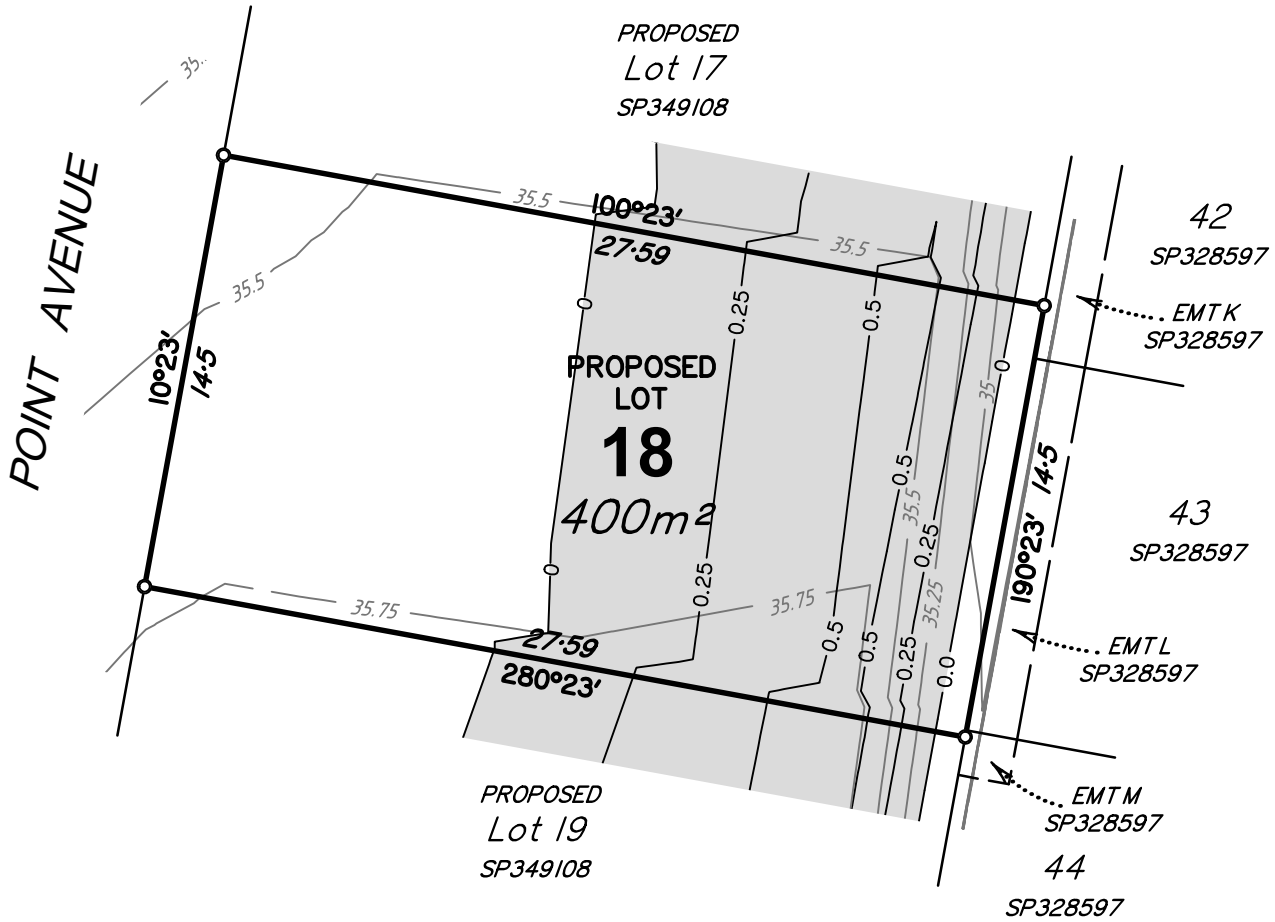

SCALE 1 : 250 at A4 - Lengths are in metres

LEGEND

- 24.0 — Finished Contours
- 0.25 — Depth of Fill Contours
- +27.13 — Finished Level
- Extent of Fill Area
- Retaining Wall
- 01 — Wall Identifier (See table)
- AW — Average Height of Wall (m)

DISCLOSURE PLAN

Lot 18 on SP349108

(Currently Part of Lot 2 on SP292896)

LOCATION: Brendan Way, Victoria Point

LAWSON SURVEYS
A.B.N 46 272 949 047
CONSULTING LAND SURVEYORS
9B / 62 BISHOP STREET
KELVIN GROVE QLD 4059
Ph 07 3352 3326 Fax 07 3352 6991
mail@lawsonsurveys.com.au
www.lawsonsurveys.com.au

LEVEL DATUM	LOCAL AUTHORITY	DRAWN	JOB REF	DATE	DRAWING NO:	SHEET SIZE	ISSUE
AHD - VIDE PSM 106853 RL 25.896m	REDLAND CITY COUNCIL	QSD	20361E	21/09/2024	20361-DIS-18	A4	A
		LOCALITY VICTORIA POINT		SCALE 1:250			

LOCALITY

Scale 1:4000

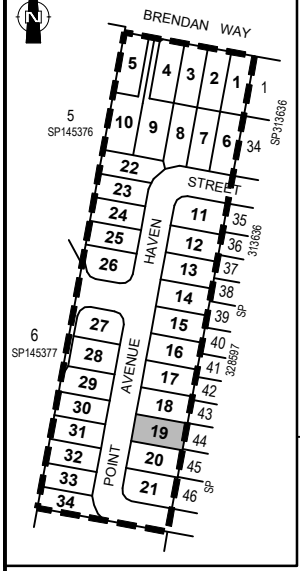

NOTES

- Areas and dimensions are subject to final survey and plan registration.
- Proposed finished surface levels & contours have been derived from Earthworks Level Plan B00785-CE602 Rev (A) dated 16/08/2024, by Empower Engineers and Project Managers.
- Depth of fill contours have been derived from Earthworks Level Plan B00785-CE602 Rev (A) dated 16/08/2024, by Empower Engineers and Project Managers.
- Height and location of retaining wall have been derived from Retaining Wall Plan B00785-CE604 Rev (A) dated 16/08/2024 and Longitudinal Section Plans B00785-CE607-610 Rev (B) dated 28/08/2024 by Empower Engineers and Project Managers.
- The compaction of the fill will be done in accordance with Australian Standard AS3798-2007. Level 1 inspection and testing will be carried out on all fill.
- Wall heights are surface level to top of wall.

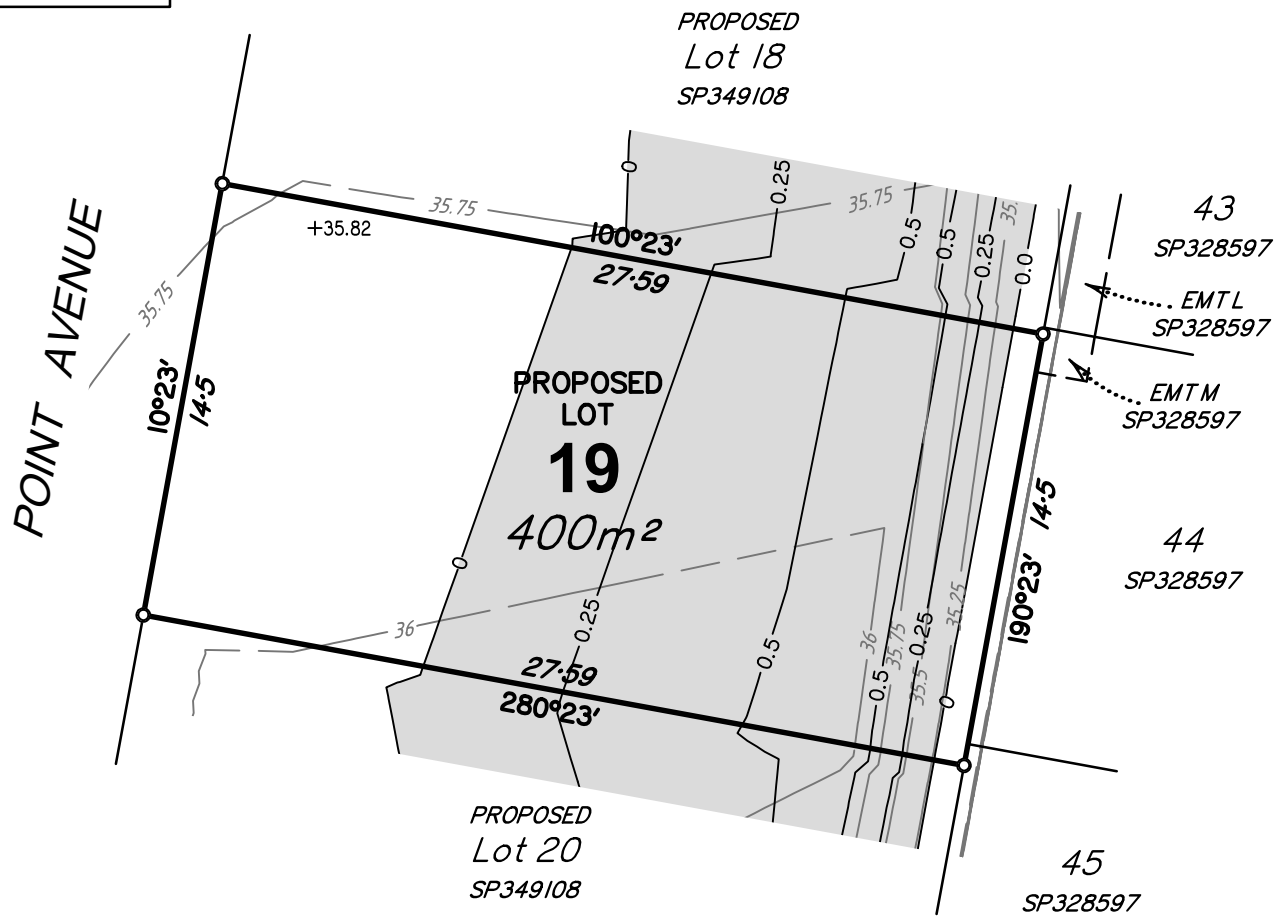

SCALE 1 : 250 at A4 - Lengths are in metres

LEGEND

- 24.0 Finished Contours
- 0.25 Depth of Fill Contours
- +27.13 Finished Level
- Extent of Fill Area
- Retaining Wall
- 01 Wall Identifier (See table)
- AW Average Height of Wall (m)

DISCLOSURE PLAN
Lot 19 on SP349108
(Currently Part of Lot 2 on SP292896)

LOCATION: Brendan Way, Victoria Point

LAWSON SURVEYS
A.B.N 46 272 949 047
CONSULTING LAND SURVEYORS
9B / 62 BISHOP STREET
KELVIN GROVE QLD 4059
Ph 07 3352 3326 Fax 07 3352 6991
mail@lawsonsurveys.com.au
www.lawsonsurveys.com.au

LEVEL DATUM	LOCAL AUTHORITY	DRAWN	QSD	JOB REF	20361E	DATE	21/09/2024	DRAWING NO:	SHEET SIZE	ISSUE
AHD - VIDE PSM 106853 RL 25.896m	REDLAND CITY COUNCIL	LOCALITY	VICTORIA POINT			SCALE	1:250	20361-DIS-19	A4	A

LOCALITY

Scale 1:4000

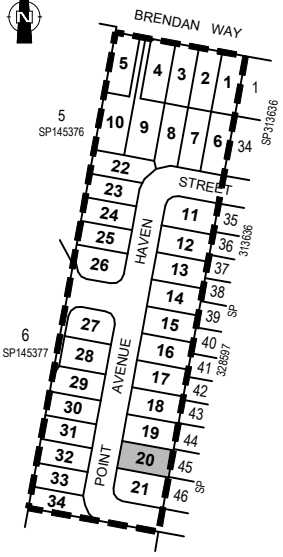

NOTES

- Areas and dimensions are subject to final survey and plan registration.
- Proposed finished surface levels & contours have been derived from Earthworks Level Plan B00785-CE602 Rev (A) dated 16/08/2024, by Empower Engineers and Project Managers.
- Depth of fill contours have been derived from Earthworks Level Plan B00785-CE602 Rev (A) dated 16/08/2024, by Empower Engineers and Project Managers.
- Height and location of retaining wall have been derived from Retaining Wall Plan B00785-CE604 Rev (A) dated 16/08/2024 and Longitudinal Section Plans B00785-CE607-610 Rev (B) dated 28/08/2024 by Empower Engineers and Project Managers.
- The compaction of the fill will be done in accordance with Australian Standard AS3798-2007. Level 1 inspection and testing will be carried out on all fill.
- Wall heights are surface level to top of wall.

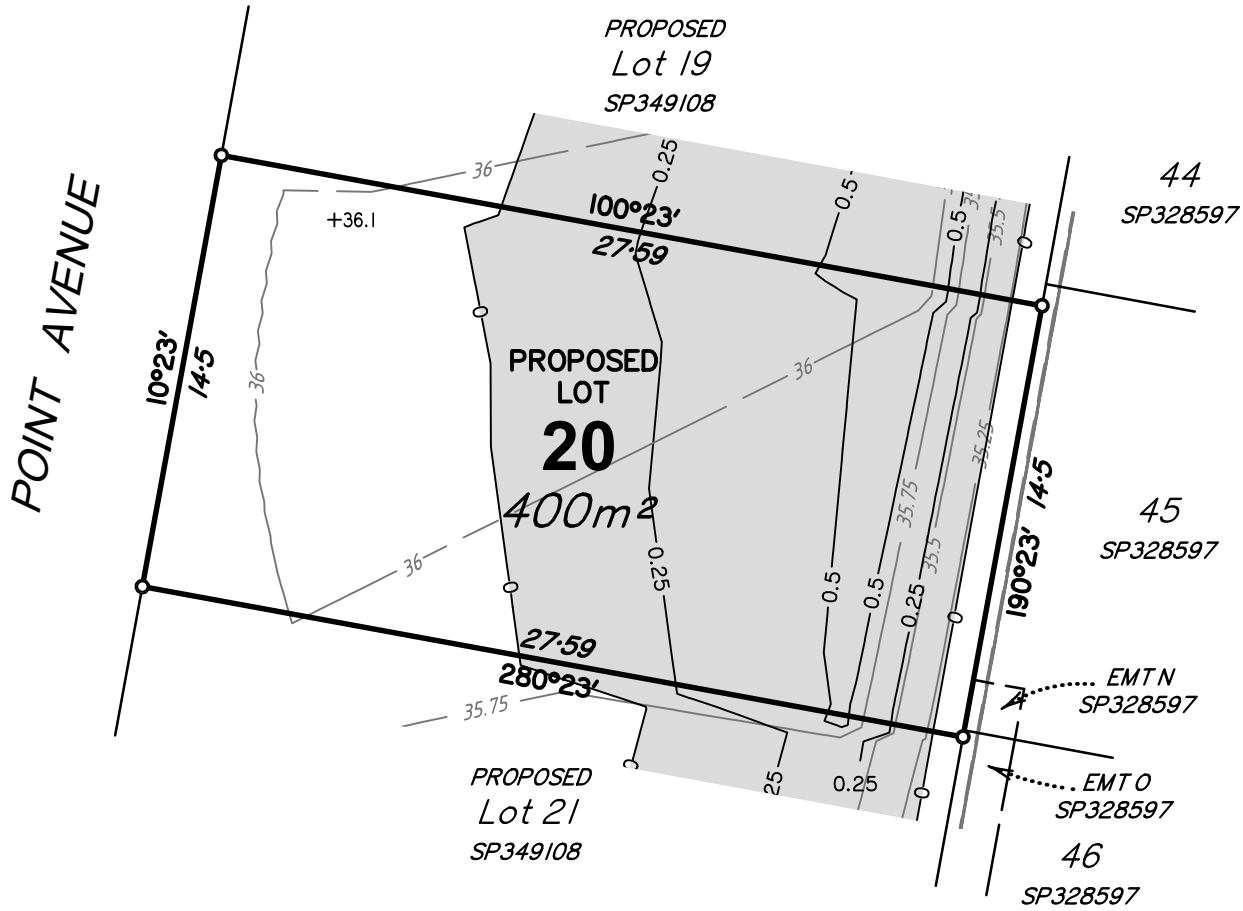

SCALE 1 : 250 at A4 - Lengths are in metres

LEGEND

- 24.0 — Finished Contours
- 0.25 — Depth of Fill Contours
- +27.13 — Finished Level
- Extent of Fill Area
- Retaining Wall
- 01 — Wall Identifier (See table)
- AW — Average Height of Wall (m)

DISCLOSURE PLAN
Lot 20 on SP349108
(Currently Part of Lot 2 on SP292896)

LOCATION: Brendan Way, Victoria Point

LAWSON SURVEYS
A.B.N 46 272 949 047
CONSULTING LAND SURVEYORS
9B / 62 BISHOP STREET
KELVIN GROVE QLD 4059
Ph 07 3352 3326 Fax 07 3352 6991
mail@lawsonsurveys.com.au
www.lawsonsurveys.com.au

LEVEL DATUM	LOCAL AUTHORITY	DRAWN	QSD	JOB REF	20361E	DATE	21/09/2024	DRAWING NO:	SHEET SIZE	ISSUE
AHD - VIDE PSM 106853 RL 25.896m	REDLAND CITY COUNCIL	LOCALITY	VICTORIA POINT			SCALE	1:250	20361-DIS-20	A4	A

LOCALITY
Scale 1:4000

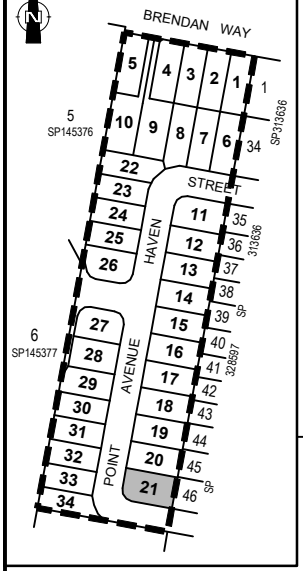

NOTES

- Areas and dimensions are subject to final survey and plan registration.
- Proposed finished surface levels & contours have been derived from Earthworks Level Plan B00785-CE602 Rev (A) dated 16/08/2024, by Empower Engineers and Project Managers.
- Depth of fill contours have been derived from Earthworks Level Plan B00785-CE602 Rev (A) dated 16/08/2024, by Empower Engineers and Project Managers.
- Height and location of retaining wall have been derived from Retaining Wall Plan B00785-CE604 Rev (A) dated 16/08/2024 and Longitudinal Section Plans B00785-CE607-610 Rev (B) dated 28/08/2024 by Empower Engineers and Project Managers.
- The compaction of the fill will be done in accordance with Australian Standard AS3798-2007. Level 1 inspection and testing will be carried out on all fill.
- Wall heights are surface level to top of wall.

RETAINING WALL TABLE

ID	Height	Wall Tier Type
01	1.35	Single
02	0.3	Single

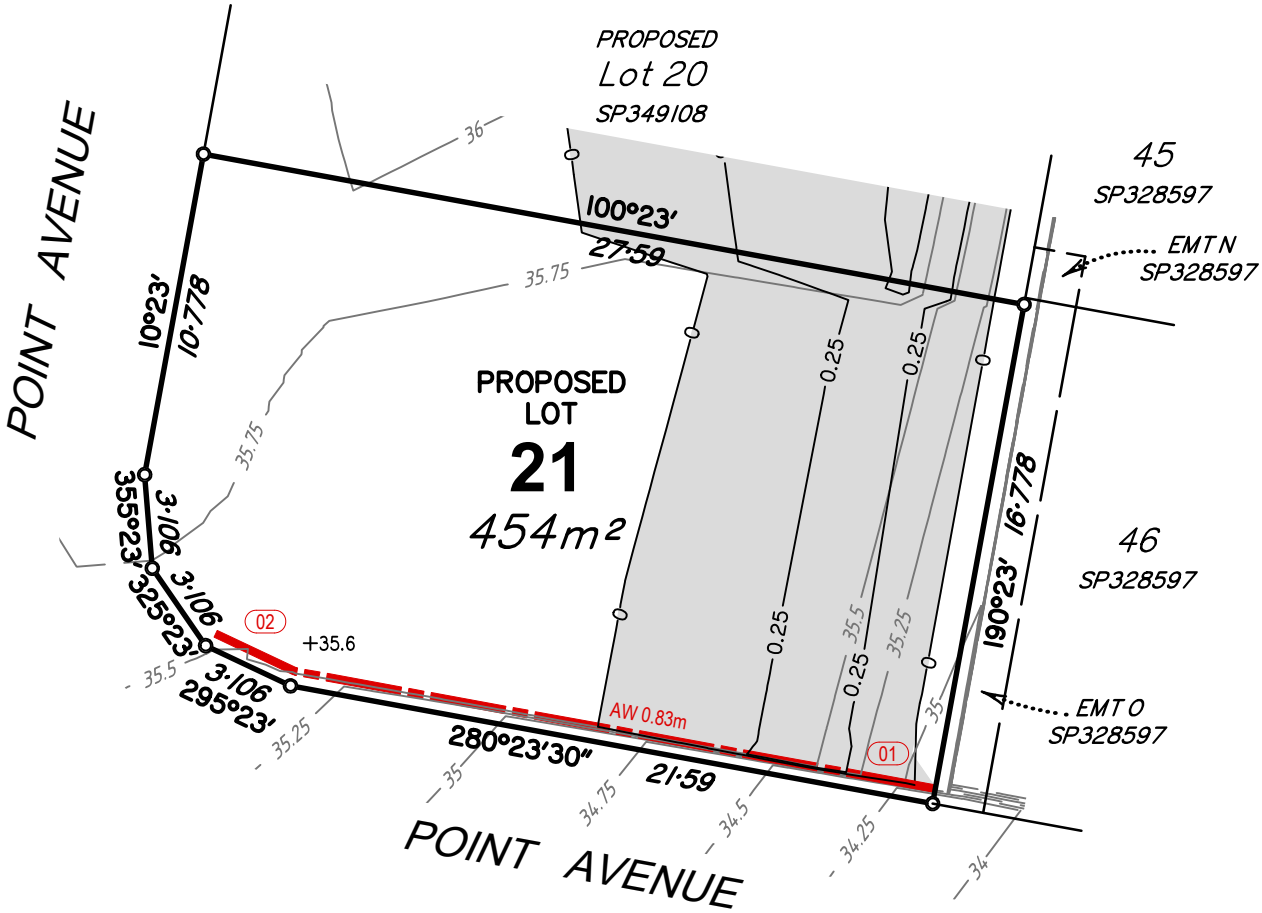

SCALE 1 : 250 at A4 - Lengths are in metres

0 5 10 15 20 25m

LEGEND

- 24.0 — Finished Contours
- 0.25 — Depth of Fill Contours
- +27.13 — Finished Level
- Extent of Fill Area
- Retaining Wall
- 01 — Wall Identifier (See table)
- AW — Average Height of Wall (m)

DISCLOSURE PLAN
Lot 21 on SP349108
(Currently Part of Lot 2 on SP292896)

LOCATION: Brendan Way, Victoria Point

LAWSON SURVEYS
A.B.N 46 272 949 047
CONSULTING LAND SURVEYORS
9B / 62 BISHOP STREET
KELVIN GROVE QLD 4059
Ph 07 3352 3326 Fax 07 3352 6991
mail@lawsonsurveys.com.au
www.lawsonsurveys.com.au

LEVEL DATUM	LOCAL AUTHORITY	DRAWN	JOB REF	DATE	DRAWING NO:	SHEET SIZE	ISSUE
AHD - VIDE PSM 106853 RL 25.896m	REDLAND CITY COUNCIL	QSD	20361E	21/09/2024	20361-DIS-21	A4	A
		LOCALITY VICTORIA POINT		SCALE 1:250			

LOCALITY

Scale 1:4000

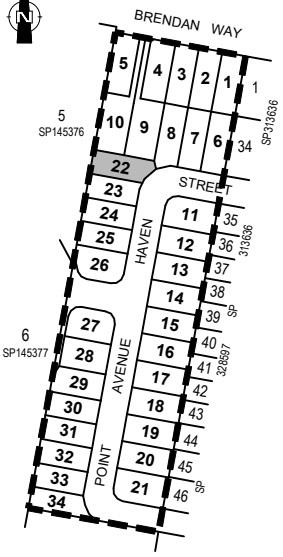

NOTES

- Areas and dimensions are subject to final survey and plan registration.
- Proposed finished surface levels & contours have been derived from Earthworks Level Plan B00785-CE602 Rev (A) dated 16/08/2024, by Empower Engineers and Project Managers.
- Depth of fill contours have been derived from Earthworks Level Plan B00785-CE602 Rev (A) dated 16/08/2024, by Empower Engineers and Project Managers.
- Height and location of retaining wall have been derived from Retaining Wall Plan B00785-CE604 Rev (A) dated 16/08/2024 and Longitudinal Section Plans B00785-CE607-610 Rev (B) dated 28/08/2024 by Empower Engineers and Project Managers.
- The compaction of the fill will be done in accordance with Australian Standard AS3798-2007. Level 1 inspection and testing will be carried out on all fill.
- Wall heights are surface level to top of wall.

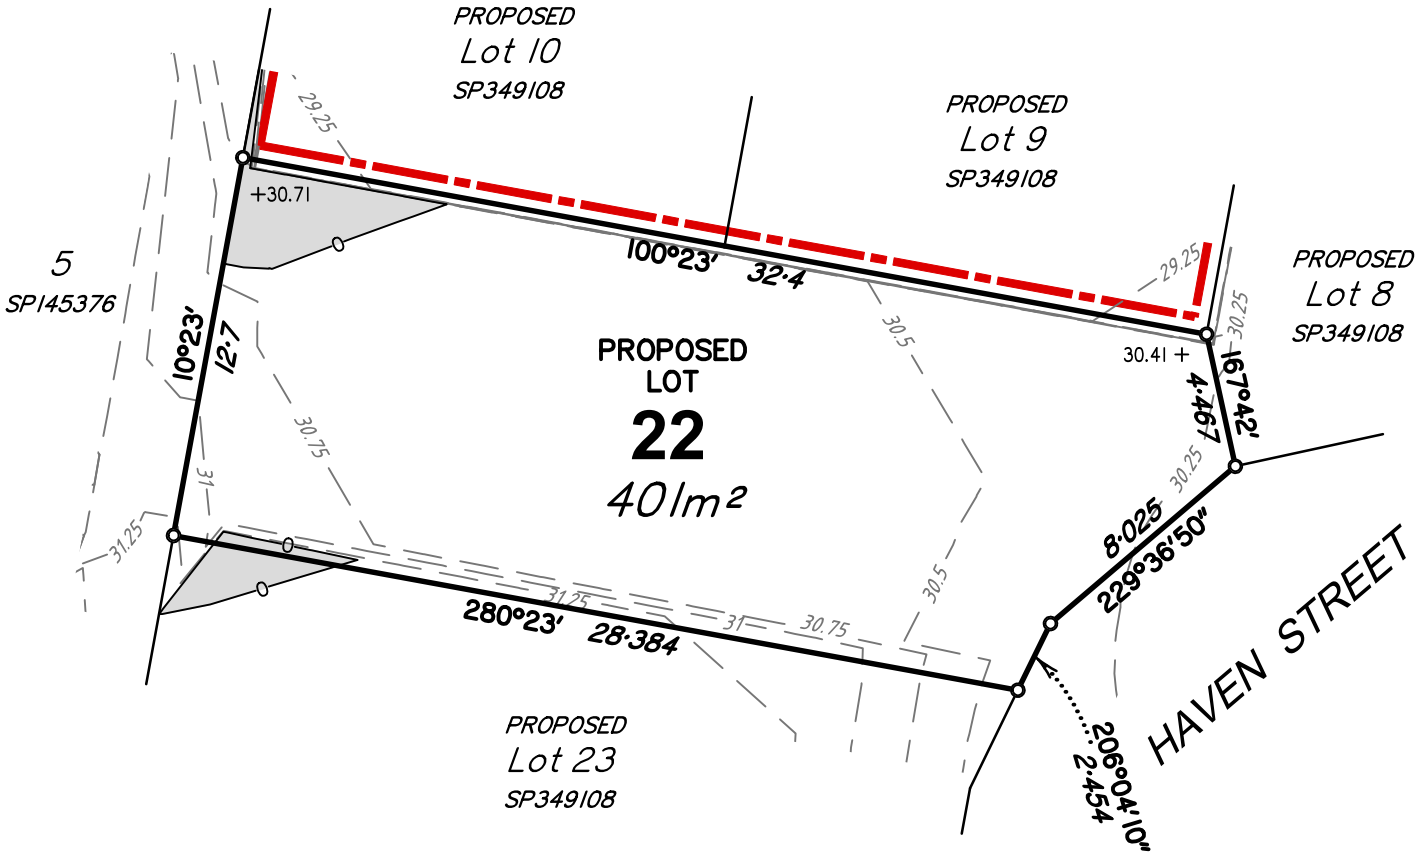

SCALE 1 : 250 at A4 - Lengths are in metres

LEGEND

- 24.0 — Finished Contours
- 0.25 — Depth of Fill Contours
- +27.13 — Finished Level
- Extent of Fill Area
- Retaining Wall
- 01 — Wall Identifier (See table)
- AW — Average Height of Wall (m)

DISCLOSURE PLAN
Lot 22 on SP349108
(Currently Part of Lot 2 on SP292896)

LOCATION: Brendan Way, Victoria Point

LAWSON SURVEYS
A.B.N 46 272 949 047
CONSULTING LAND SURVEYORS
9B / 62 BISHOP STREET
KELVIN GROVE QLD 4059
Ph 07 3352 3326 Fax 07 3352 6991
mail@lawsonsurveys.com.au
www.lawsonsurveys.com.au

LEVEL DATUM	LOCAL AUTHORITY	DRAWN	JOB REF	DATE	DRAWING NO:	SHEET SIZE	ISSUE
AHD - VIDE PSM 106853 RL 25.896m	REDLAND CITY COUNCIL	QSD	20361E	21/09/2024	20361-DIS-22	A4	A
		LOCALITY VICTORIA POINT		SCALE 1:250			

LOCALITY

Scale 1:4000

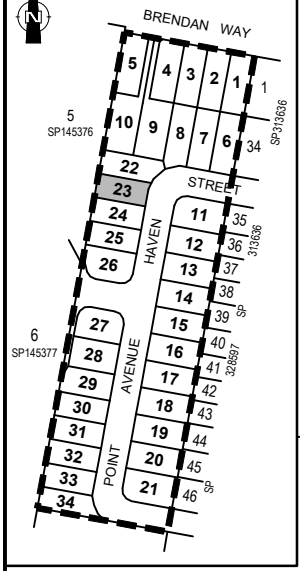

NOTES

- Areas and dimensions are subject to final survey and plan registration.
- Proposed finished surface levels & contours have been derived from Earthworks Level Plan B00785-CE602 Rev (A) dated 16/08/2024, by Empower Engineers and Project Managers.
- Depth of fill contours have been derived from Earthworks Level Plan B00785-CE602 Rev (A) dated 16/08/2024, by Empower Engineers and Project Managers.
- Height and location of retaining wall have been derived from Retaining Wall Plan B00785-CE604 Rev (A) dated 16/08/2024 and Longitudinal Section Plans B00785-CE607-610 Rev (B) dated 28/08/2024 by Empower Engineers and Project Managers.
- The compaction of the fill will be done in accordance with Australian Standard AS3798-2007. Level 1 inspection and testing will be carried out on all fill.
- Wall heights are surface level to top of wall.

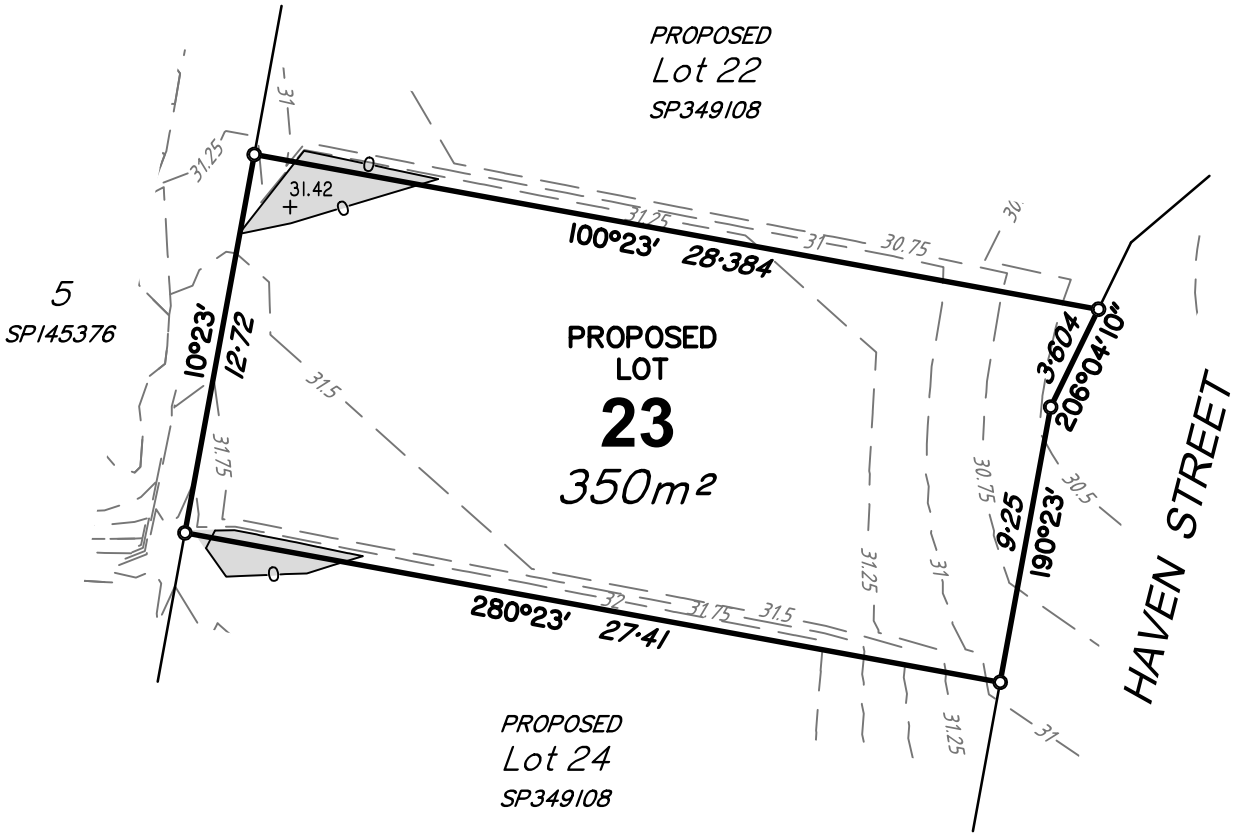

SCALE 1 : 250 at A4 - Lengths are in metres

LEGEND

- 24.0 — Finished Contours
- 0.25 — Depth of Fill Contours
- +27.13 — Finished Level
- Extent of Fill Area
- Retaining Wall
- 01 — Wall Identifier (See table)
- AW — Average Height of Wall (m)

DISCLOSURE PLAN

Lot 23 on SP349108

(Currently Part of Lot 2 on SP292896)

LOCATION: Brendan Way, Victoria Point

LAWSON SURVEYS
A.B.N 46 272 949 047
CONSULTING LAND SURVEYORS
9B / 62 BISHOP STREET
KELVIN GROVE QLD 4059
Ph 07 3352 3326 Fax 07 3352 6991
mail@lawsonsurveys.com.au
www.lawsonsurveys.com.au

LEVEL DATUM	LOCAL AUTHORITY	DRAWN	JOB REF	DATE	DRAWING NO:	SHEET SIZE	ISSUE
AHD - VIDE PSM 106853 RL 25.896m	REDLAND CITY COUNCIL	QSD	20361E	21/09/2024	20361-DIS-23	A4	A
		LOCALITY VICTORIA POINT		SCALE 1:250			

LOCALITY

Scale 1:4000

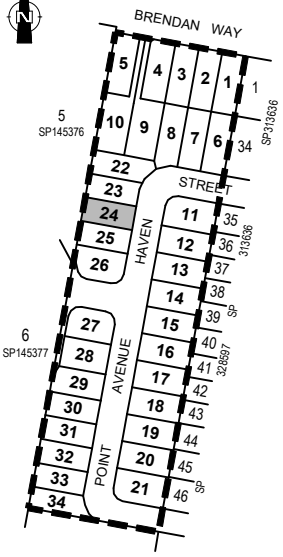

NOTES

- Areas and dimensions are subject to final survey and plan registration.
- Proposed finished surface levels & contours have been derived from Earthworks Level Plan B00785-CE602 Rev (A) dated 16/08/2024, by Empower Engineers and Project Managers.
- Depth of fill contours have been derived from Earthworks Level Plan B00785-CE602 Rev (A) dated 16/08/2024, by Empower Engineers and Project Managers.
- Height and location of retaining wall have been derived from Retaining Wall Plan B00785-CE604 Rev (A) dated 16/08/2024 and Longitudinal Section Plans B00785-CE607-610 Rev (B) dated 28/08/2024 by Empower Engineers and Project Managers.
- The compaction of the fill will be done in accordance with Australian Standard AS3798-2007. Level 1 inspection and testing will be carried out on all fill.
- Wall heights are surface level to top of wall.

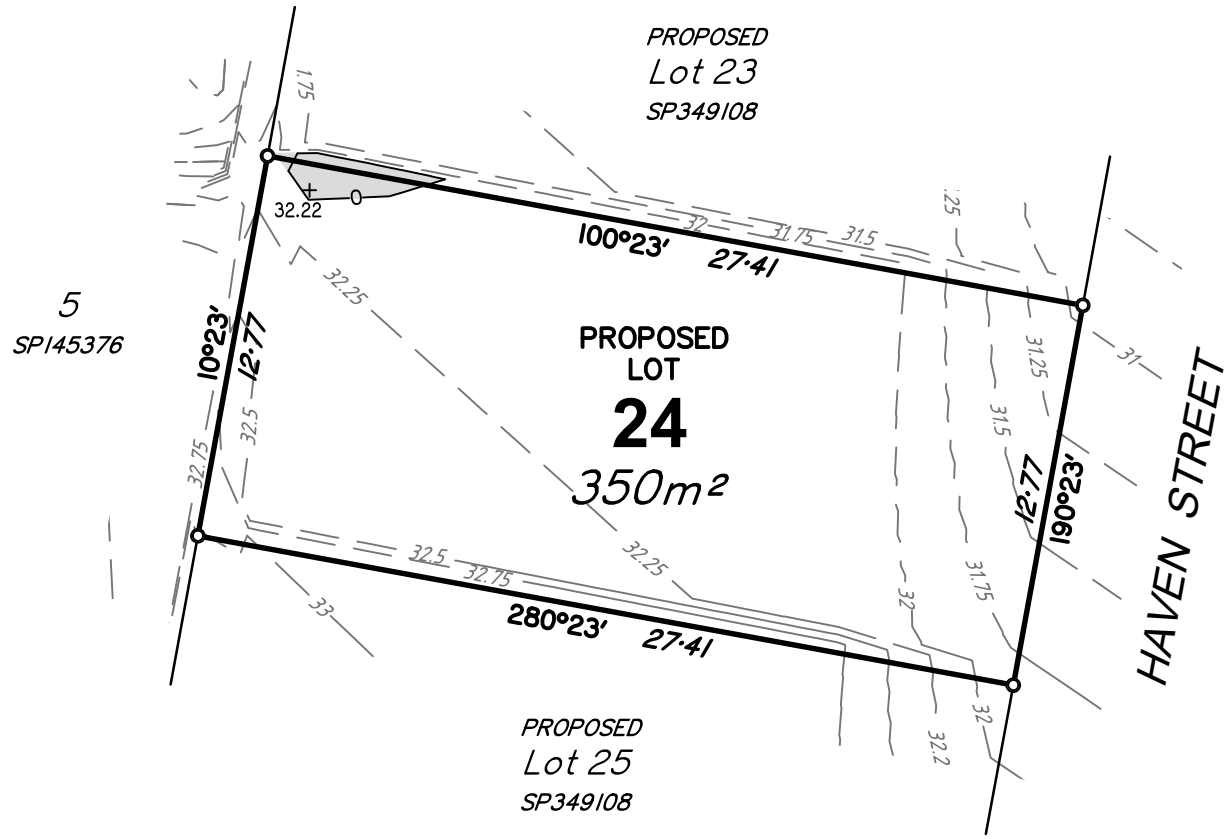

SCALE 1 : 250 at A4 - Lengths are in metres

LEGEND

- 24.0 Finished Contours
- 0.25 Depth of Fill Contours
- +27.13 Finished Level
- Extent of Fill Area
- Retaining Wall
- 01 Wall Identifier (See table)
- AW Average Height of Wall (m)

DISCLOSURE PLAN
Lot 24 on SP349108
(Currently Part of Lot 2 on SP292896)

LOCATION: Brendan Way, Victoria Point

LAWSON SURVEYS
A.B.N 46 272 949 047
CONSULTING LAND SURVEYORS
9B / 62 BISHOP STREET
KELVIN GROVE QLD 4059
Ph 07 3352 3326 Fax 07 3352 6991
mail@lawsonsurveys.com.au
www.lawsonsurveys.com.au

LEVEL DATUM	LOCAL AUTHORITY	DRAWN	JOB REF	DATE	DRAWING NO:	SHEET SIZE	ISSUE
AHD - VIDE PSM 106853 RL 25.896m	REDLAND CITY COUNCIL	QSD	20361E	21/09/2024	20361-DIS-24	A4	A
		LOCALITY VICTORIA POINT		SCALE 1:250			

LOCALITY

Scale 1:4000

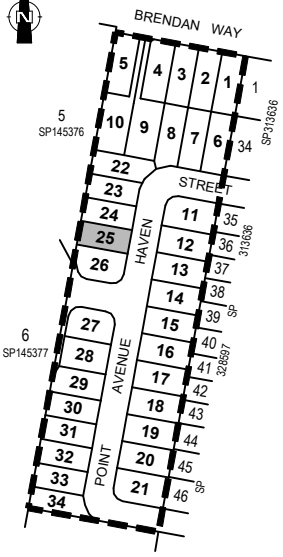

NOTES

- Areas and dimensions are subject to final survey and plan registration.
- Proposed finished surface levels & contours have been derived from Earthworks Level Plan B00785-CE602 Rev (A) dated 16/08/2024, by Empower Engineers and Project Managers.
- Depth of fill contours have been derived from Earthworks Level Plan B00785-CE602 Rev (A) dated 16/08/2024, by Empower Engineers and Project Managers.
- Height and location of retaining wall have been derived from Retaining Wall Plan B00785-CE604 Rev (A) dated 16/08/2024 and Longitudinal Section Plans B00785-CE607-610 Rev (B) dated 28/08/2024 by Empower Engineers and Project Managers.
- The compaction of the fill will be done in accordance with Australian Standard AS3798-2007. Level 1 inspection and testing will be carried out on all fill.
- Wall heights are surface level to top of wall.

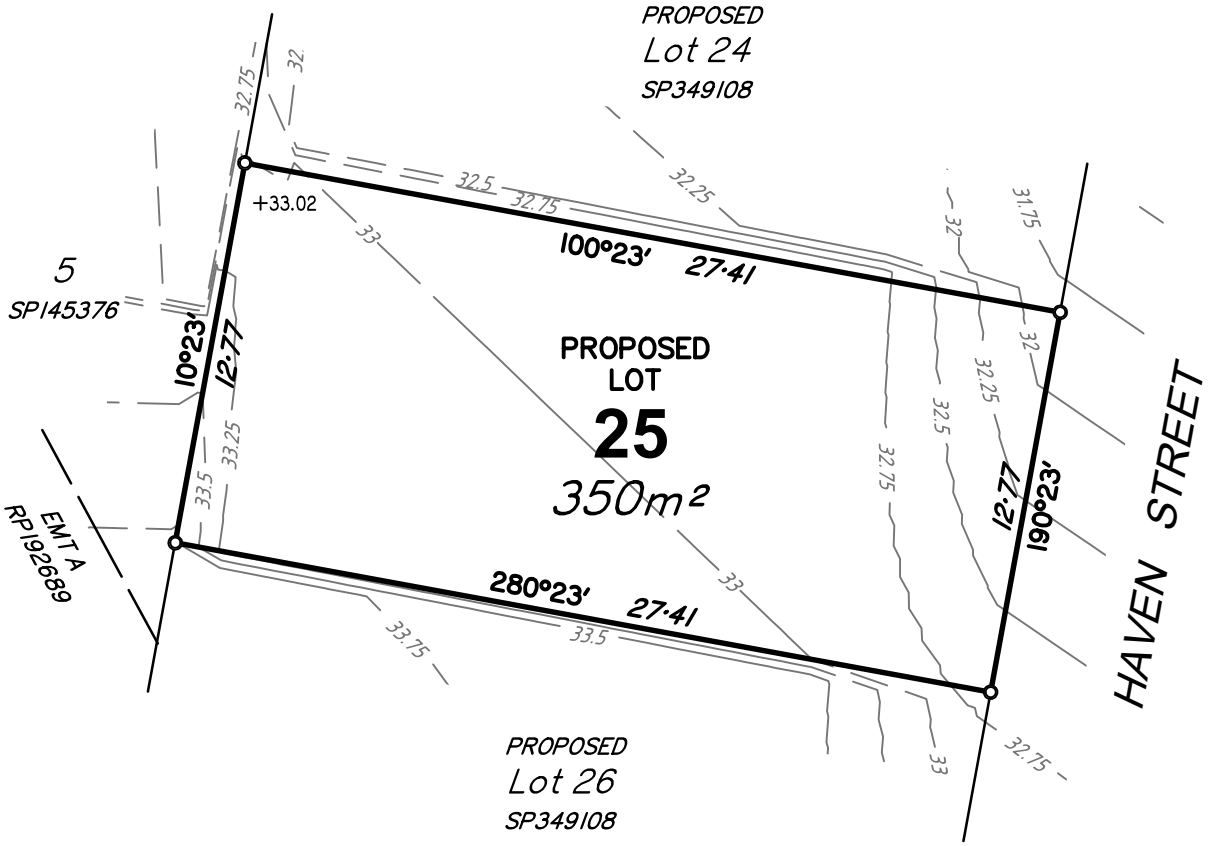

SCALE 1 : 250 at A4 - Lengths are in metres

LEGEND

- 24.0 — Finished Contours
- 0.25 — Depth of Fill Contours
- +27.13 — Finished Level
- Extent of Fill Area
- Retaining Wall
- 01 — Wall Identifier (See table)
- AW — Average Height of Wall (m)

DISCLOSURE PLAN
Lot 25 on SP349108
(Currently Part of Lot 2 on SP292896)

LOCATION: Brendan Way, Victoria Point

LAWSON SURVEYS
A.B.N 46 272 949 047
CONSULTING LAND SURVEYORS
9B / 62 BISHOP STREET
KELVIN GROVE QLD 4059
Ph 07 3352 3326 Fax 07 3352 6991
mail@lawsonsurveys.com.au
www.lawsonsurveys.com.au

LEVEL DATUM	LOCAL AUTHORITY	DRAWN	JOB REF	DATE	DRAWING NO:	SHEET SIZE	ISSUE
AHD - VIDE PSM 106853 RL 25.896m	REDLAND CITY COUNCIL	QSD	20361E	21/09/2024	20361-DIS-25	A4	A
		LOCALITY VICTORIA POINT		SCALE 1:250			

LOCALITY

Scale 1:4000

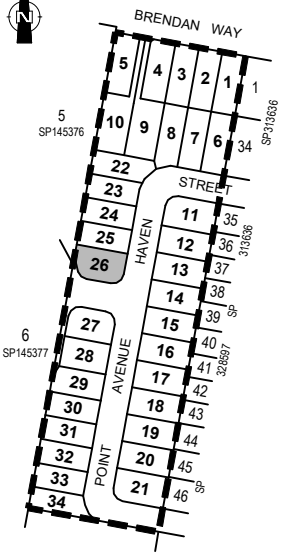

NOTES

- Areas and dimensions are subject to final survey and plan registration.
- Proposed finished surface levels & contours have been derived from Earthworks Level Plan B00785-CE602 Rev (A) dated 16/08/2024, by Empower Engineers and Project Managers.
- Depth of fill contours have been derived from Earthworks Level Plan B00785-CE602 Rev (A) dated 16/08/2024, by Empower Engineers and Project Managers.
- Height and location of retaining wall have been derived from Retaining Wall Plan B00785-CE604 Rev (A) dated 16/08/2024 and Longitudinal Section Plans B00785-CE607-610 Rev (B) dated 28/08/2024 by Empower Engineers and Project Managers.
- The compaction of the fill will be done in accordance with Australian Standard AS3798-2007. Level 1 inspection and testing will be carried out on all fill.
- Wall heights are surface level to top of wall.

RETAINING WALL TABLE

ID	Height	Wall Tier Type
01	0.38	Single
02	1.05	Single
03	1.05	Single
04	0.32	Single

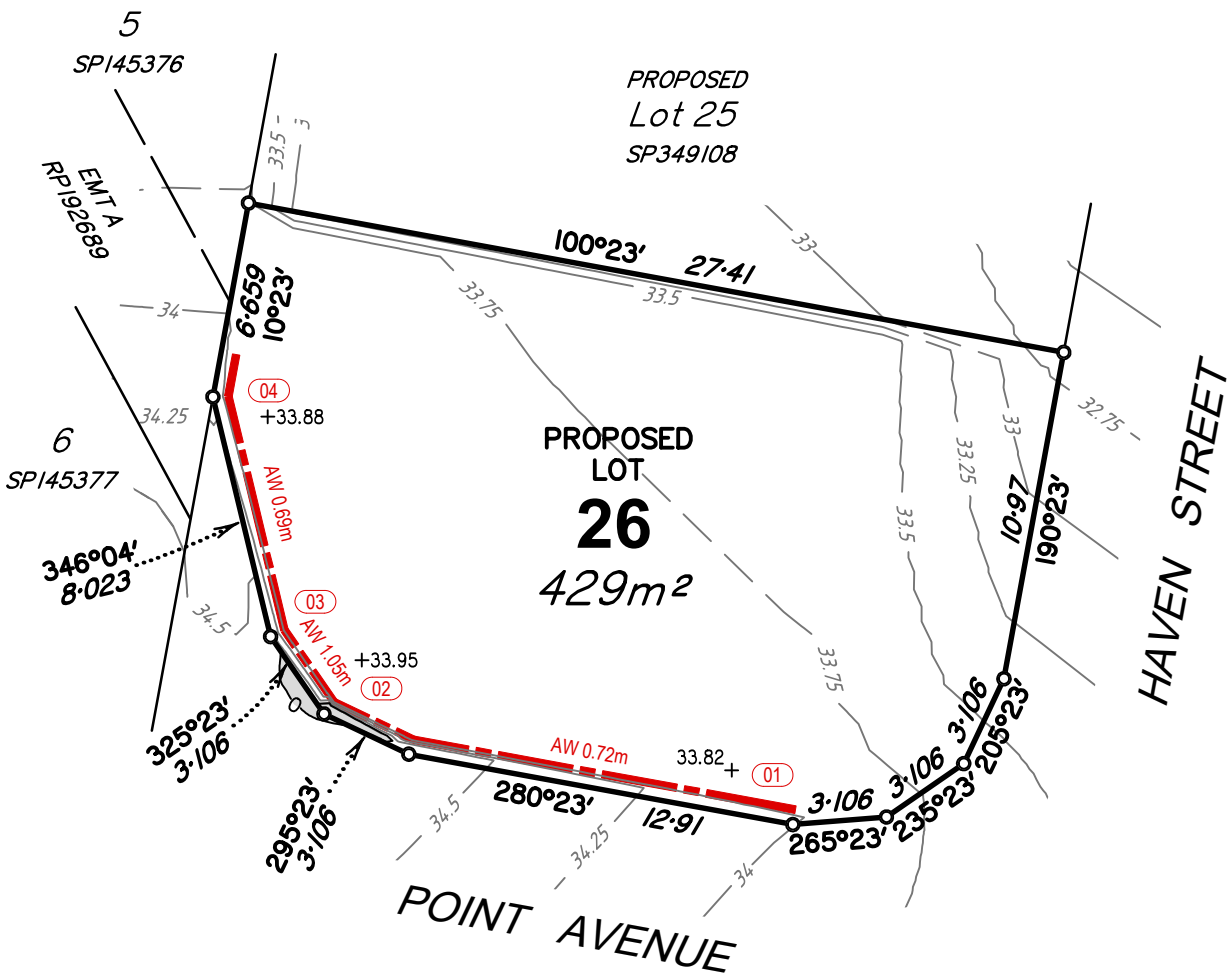

SCALE 1 : 250 at A4 - Lengths are in metres

0 5 10 15 20 25m

LEGEND

- Finished Contours
- Depth of Fill Contours
- +27.13 Finished Level
- Extent of Fill Area
- Retaining Wall
- 01 Wall Identifier (See table)
- AW Average Height of Wall (m)

DISCLOSURE PLAN
Lot 26 on SP349108
(Currently Part of Lot 2 on SP292896)

LOCATION: Brendan Way, Victoria Point

LAWSON SURVEYS
A.B.N 46 272 949 047
CONSULTING LAND SURVEYORS
9B / 62 BISHOP STREET
KELVIN GROVE QLD 4059
Ph 07 3352 3326 Fax 07 3352 6991
mail@lawsonsurveys.com.au
www.lawsonsurveys.com.au

LEVEL DATUM	LOCAL AUTHORITY	DRAWN	JOB REF	DATE	DRAWING NO:	SHEET SIZE	ISSUE
AHD - VIDE PSM 106853 RL 25.896m	REDLAND CITY COUNCIL	QSD	20361E	21/09/2024	20361-DIS-26	A4	A
		LOCALITY VICTORIA POINT		SCALE 1:250			

LOCALITY
Scale 1:4000

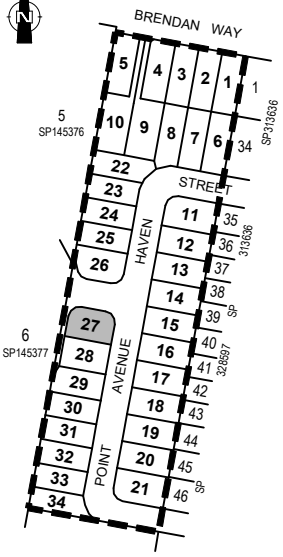

NOTES

- Areas and dimensions are subject to final survey and plan registration.
- Proposed finished surface levels & contours have been derived from Earthworks Level Plan B00785-CE602 Rev (A) dated 16/08/2024, by Empower Engineers and Project Managers.
- Depth of fill contours have been derived from Earthworks Level Plan B00785-CE602 Rev (A) dated 16/08/2024, by Empower Engineers and Project Managers.
- Height and location of retaining wall have been derived from Retaining Wall Plan B00785-CE604 Rev (A) dated 16/08/2024 and Longitudinal Section Plans B00785-CE607-610 Rev (B) dated 28/08/2024 by Empower Engineers and Project Managers.
- The compaction of the fill will be done in accordance with Australian Standard AS3798-2007. Level 1 inspection and testing will be carried out on all fill.
- Wall heights are surface level to top of wall.

RETAINING WALL TABLE

ID	Height	Wall Tier Type
01	0.81	Single
02	0.1	Single
03	0.82	Single
04	1.4	Single
05	0.27	Single

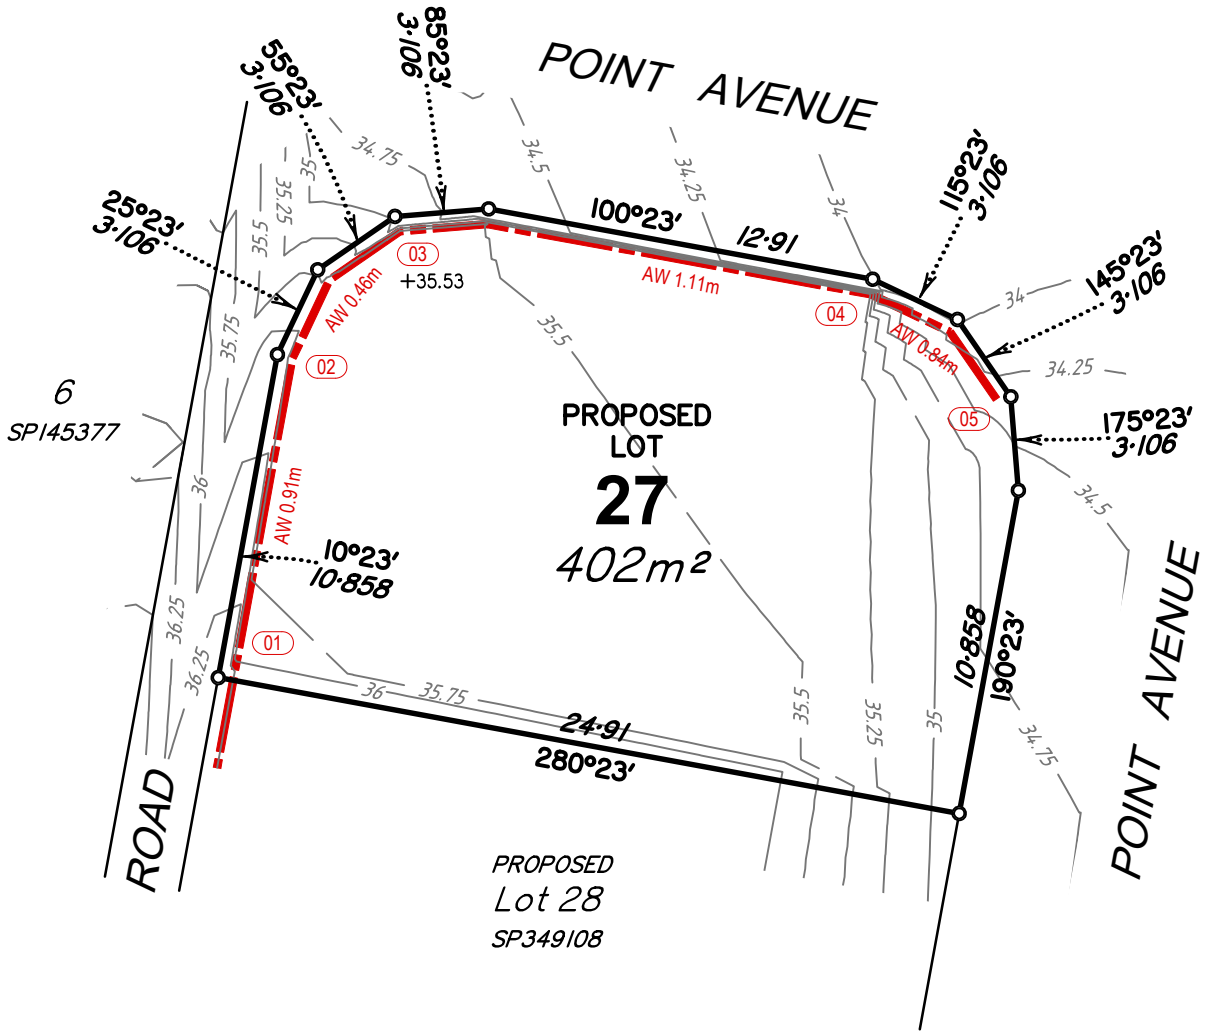

SCALE 1 : 250 at A4 - Lengths are in metres

0 5 10 15 20 25m

LEGEND

—24.0—	Finished Contours
—0.25—	Depth of Fill Contours
+27.13	Finished Level
	Extent of Fill Area
	Retaining Wall
01	Wall Identifier (See table)
AW	Average Height of Wall (m)

DISCLOSURE PLAN
Lot 27 on SP349108
(Currently Part of Lot 2 on SP292896)

LOCATION: Brendan Way, Victoria Point

LAWSON SURVEYS
A.B.N 46 272 949 047
CONSULTING LAND SURVEYORS
9B / 62 BISHOP STREET
KELVIN GROVE QLD 4059
Ph 07 3352 3326 Fax 07 3352 6991
mail@lawsonsurveys.com.au
www.lawsonsurveys.com.au

LEVEL DATUM AHD - VIDE PSM 106853 RL 25.896m	LOCAL AUTHORITY REDLAND CITY COUNCIL	DRAWN QSD	JOB REF 20361E	DATE 21/09/2024	DRAWING NO: 20361-DIS-27	SHEET SIZE A4	ISSUE A
		LOCALITY VICTORIA POINT		SCALE 1:250			

LOCALITY

Scale 1:4000

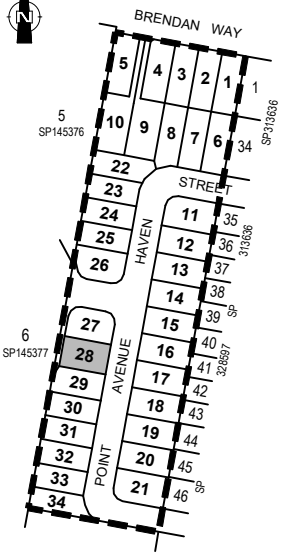

NOTES

- Areas and dimensions are subject to final survey and plan registration.
- Proposed finished surface levels & contours have been derived from Earthworks Level Plan B00785-CE602 Rev (A) dated 16/08/2024, by Empower Engineers and Project Managers.
- Depth of fill contours have been derived from Earthworks Level Plan B00785-CE602 Rev (A) dated 16/08/2024, by Empower Engineers and Project Managers.
- Height and location of retaining wall have been derived from Retaining Wall Plan B00785-CE604 Rev (A) dated 16/08/2024 and Longitudinal Section Plans B00785-CE607-610 Rev (B) dated 28/08/2024 by Empower Engineers and Project Managers.
- The compaction of the fill will be done in accordance with Australian Standard AS3798-2007. Level 1 inspection and testing will be carried out on all fill.
- Wall heights are surface level to top of wall.

RETAINING WALL TABLE

ID	Height	Wall Tier Type
01	0.76	Single
02	0.56	Single

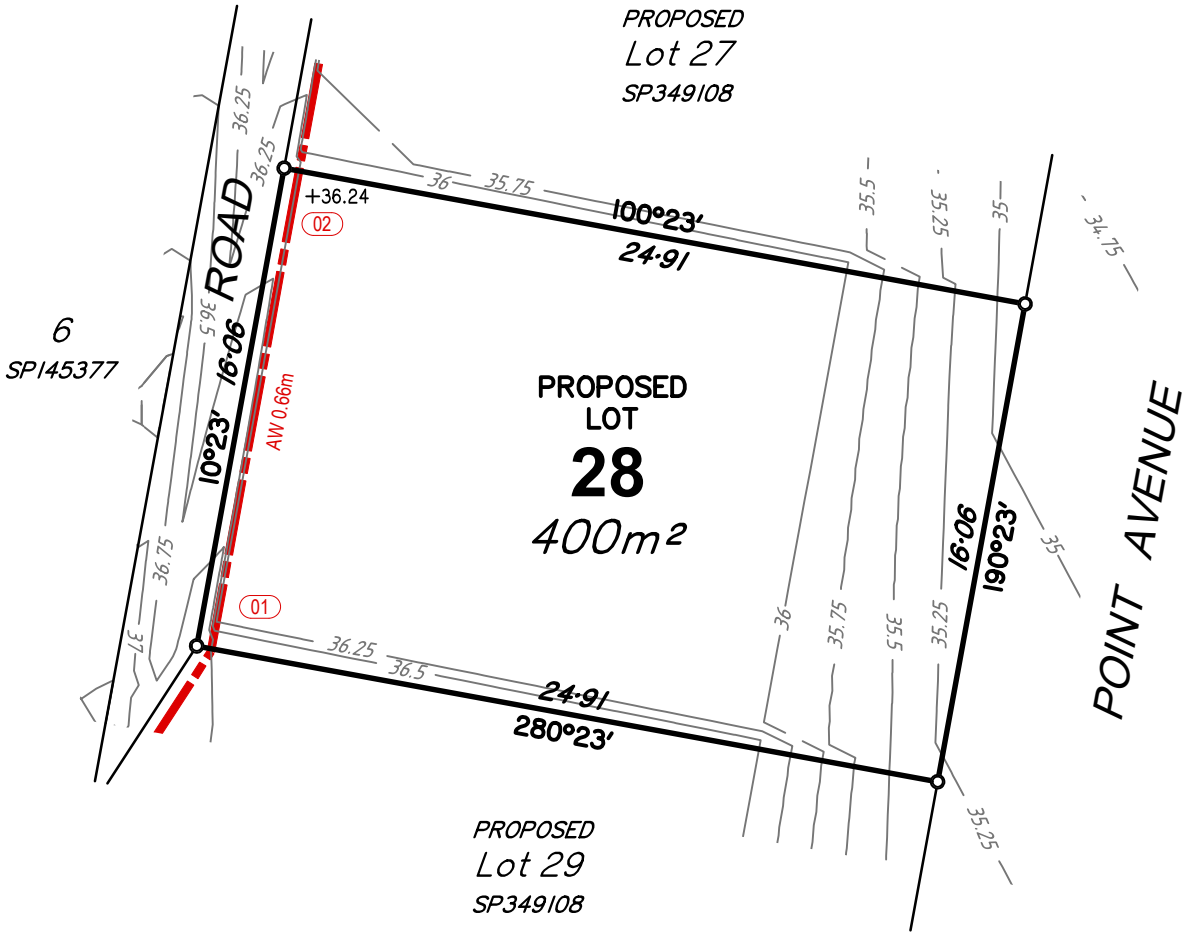

SCALE 1 : 250 at A4 - Lengths are in metres

0 5 10 15 20 25m

LEGEND

24.0	Finished Contours
0.25	Depth of Fill Contours
+27.13	Finished Level
	Extent of Fill Area
	Retaining Wall
01	Wall Identifier (See table)
AW	Average Height of Wall (m)

DISCLOSURE PLAN

Lot 28 on SP349108

(Currently Part of Lot 2 on SP292896)

LOCATION: Brendan Way, Victoria Point

LAWSON SURVEYS

A.B.N 46 272 949 047
CONSULTING LAND SURVEYORS
9B / 62 BISHOP STREET
KELVIN GROVE QLD 4059
Ph 07 3352 3326 Fax 07 3352 6991
mail@lawsonsurveys.com.au
www.lawsonsurveys.com.au

LEVEL DATUM	LOCAL AUTHORITY	DRAWN	QSD	JOB REF	20361E	DATE	21/09/2024
AHD - VIDE PSM 106853 RL 25.896m	REDLAND CITY COUNCIL	LOCALITY	VICTORIA POINT			SCALE	1:250

DRAWING NO:	SHEET SIZE	ISSUE
20361-DIS-28	A4	A

LOCALITY
Scale 1:4000

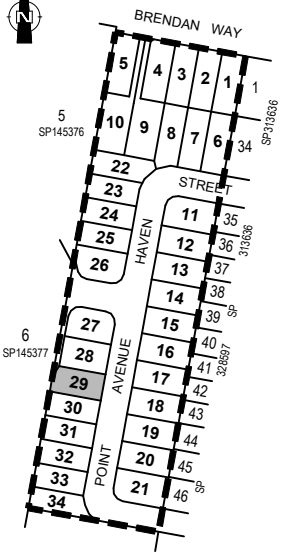

NOTES

- Areas and dimensions are subject to final survey and plan registration.
- Proposed finished surface levels & contours have been derived from Earthworks Level Plan B00785-CE602 Rev (A) dated 16/08/2024, by Empower Engineers and Project Managers.
- Depth of fill contours have been derived from Earthworks Level Plan B00785-CE602 Rev (A) dated 16/08/2024, by Empower Engineers and Project Managers.
- Height and location of retaining wall have been derived from Retaining Wall Plan B00785-CE604 Rev (A) dated 16/08/2024 and Longitudinal Section Plans B00785-CE607-610 Rev (B) dated 28/08/2024 by Empower Engineers and Project Managers.
- The compaction of the fill will be done in accordance with Australian Standard AS3798-2007. Level 1 inspection and testing will be carried out on all fill.
- Wall heights are surface level to top of wall.

RETAINING WALL TABLE

ID	Height	Wall Tier Type
01	1.21	Single
02	1.01	Single
03	0.45	Single

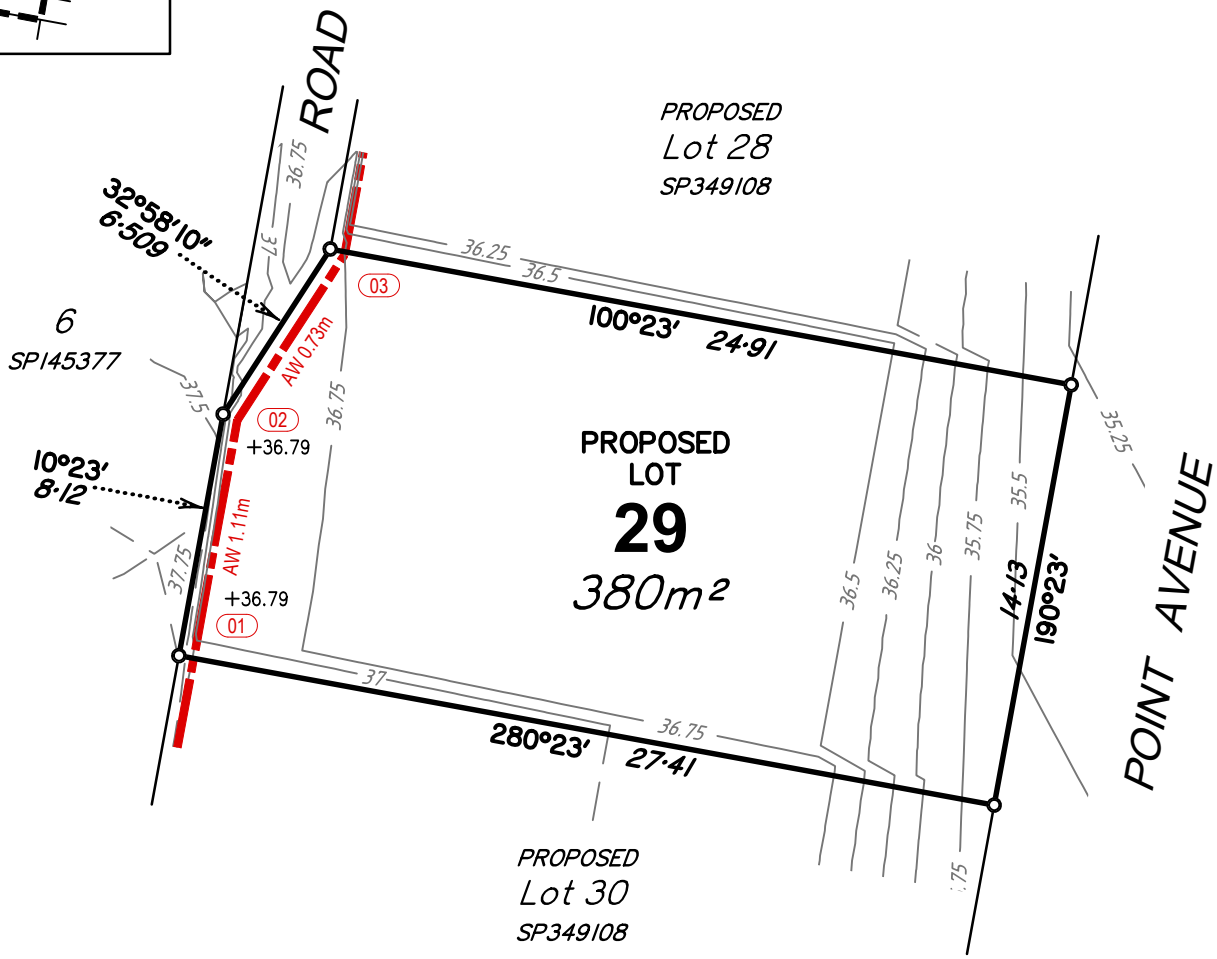

SCALE 1 : 250 at A4 - Lengths are in metres

LEGEND

24.0	Finished Contours
0.25	Depth of Fill Contours
+27.13	Finished Level
	Extent of Fill Area
	Retaining Wall
01	Wall Identifier (See table)
AW	Average Height of Wall (m)

DISCLOSURE PLAN
Lot 29 on SP349108
(Currently Part of Lot 2 on SP292896)

LOCATION: Brendan Way, Victoria Point

LAWSON SURVEYS
A.B.N 46 272 949 047
CONSULTING LAND SURVEYORS
9B / 62 BISHOP STREET
KELVIN GROVE QLD 4059
Ph 07 3352 3326 Fax 07 3352 6991
mail@lawsonsurveys.com.au
www.lawsonsurveys.com.au

LEVEL DATUM	LOCAL AUTHORITY	DRAWN	JOB REF	DATE	DRAWING NO:	SHEET SIZE	ISSUE
AHD - VIDE PSM 106853 RL 25.896m	REDLAND CITY COUNCIL	QSD	20361E	21/09/2024	20361-DIS-29	A4	A
		LOCALITY VICTORIA POINT		SCALE 1:250			

LOCALITY

Scale 1:4000

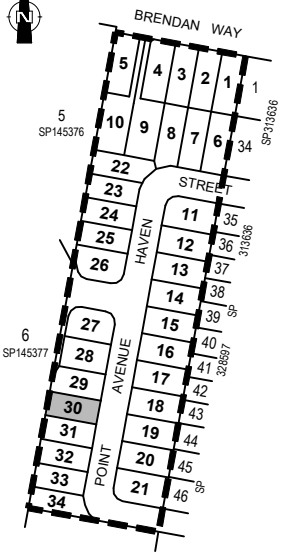

NOTES

- Areas and dimensions are subject to final survey and plan registration.
- Proposed finished surface levels & contours have been derived from Earthworks Level Plan B00785-CE602 Rev (A) dated 16/08/2024, by Empower Engineers and Project Managers.
- Depth of fill contours have been derived from Earthworks Level Plan B00785-CE602 Rev (A) dated 16/08/2024, by Empower Engineers and Project Managers.
- Height and location of retaining wall have been derived from Retaining Wall Plan B00785-CE604 Rev (A) dated 16/08/2024 and Longitudinal Section Plans B00785-CE607-610 Rev (B) dated 28/08/2024 by Empower Engineers and Project Managers.
- The compaction of the fill will be done in accordance with Australian Standard AS3798-2007. Level 1 inspection and testing will be carried out on all fill.
- Wall heights are surface level to top of wall.

RETAINING WALL TABLE

ID	Height	Wall Tier Type
01	1.21	Single
02	1.01	Single

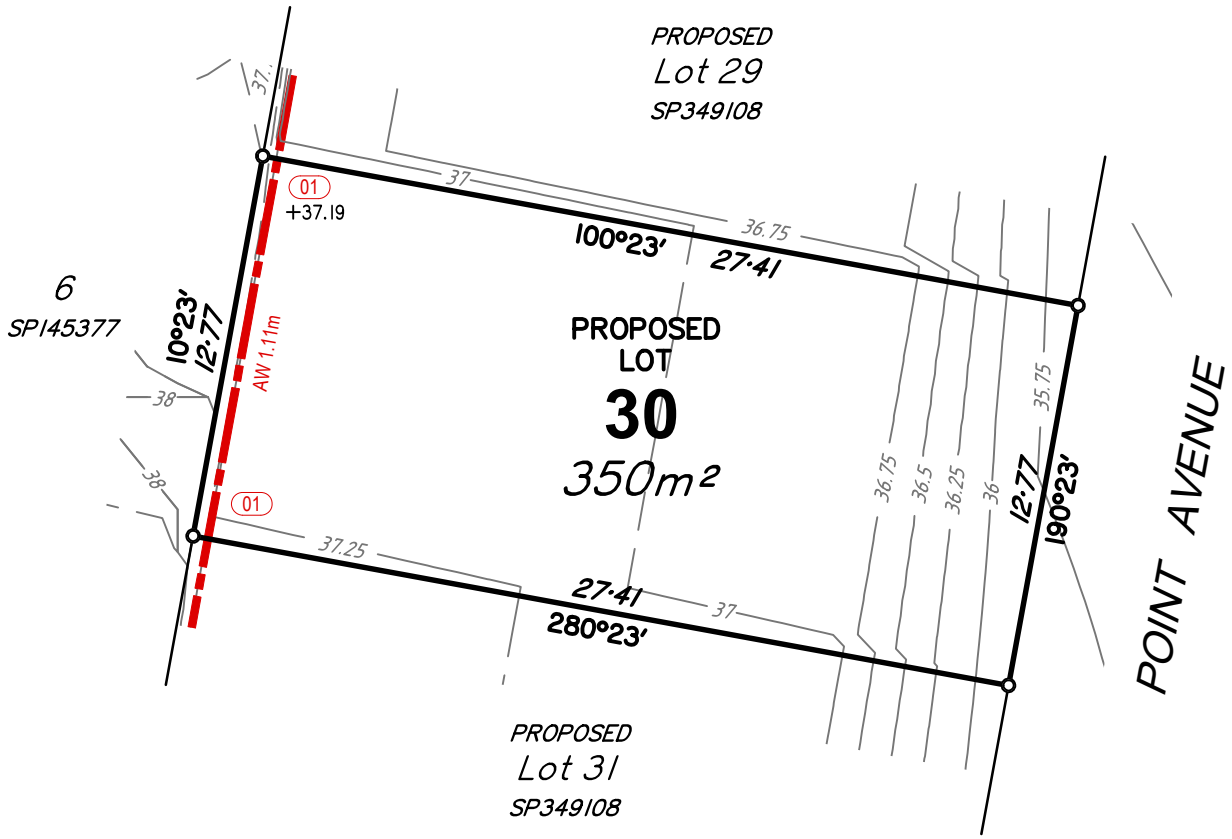

SCALE 1 : 250 at A4 - Lengths are in metres

LEGEND

- 24.0 Finished Contours
- 0.25 Depth of Fill Contours
- +27.13 Finished Level
- Extent of Fill Area
- Retaining Wall
- 01 Wall Identifier (See table)
- AW Average Height of Wall (m)

DISCLOSURE PLAN

Lot 30 on SP349108

(Currently Part of Lot 2 on SP292896)

LOCATION: Brendan Way, Victoria Point

LAWSON SURVEYS

A.B.N 46 272 949 047
CONSULTING LAND SURVEYORS
9B / 62 BISHOP STREET
KELVIN GROVE QLD 4059
Ph 07 3352 3326 Fax 07 3352 6991
mail@lawsonsurveys.com.au
www.lawsonsurveys.com.au

LEVEL DATUM	LOCAL AUTHORITY	DRAWN	JOB REF	DATE	DRAWING NO:	SHEET SIZE	ISSUE
AHD - VIDE PSM 106853 RL 25.896m	REDLAND CITY COUNCIL	QSD	20361E	21/09/2024	20361-DIS-30	A4	A
		LOCALITY VICTORIA POINT		SCALE 1:250			

LOCALITY
Scale 1:4000

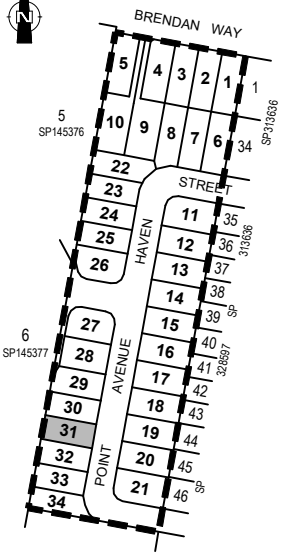

NOTES

- Areas and dimensions are subject to final survey and plan registration.
- Proposed finished surface levels & contours have been derived from Earthworks Level Plan B00785-CE602 Rev (A) dated 16/08/2024, by Empower Engineers and Project Managers.
- Depth of fill contours have been derived from Earthworks Level Plan B00785-CE602 Rev (A) dated 16/08/2024, by Empower Engineers and Project Managers.
- Height and location of retaining wall have been derived from Retaining Wall Plan B00785-CE604 Rev (A) dated 16/08/2024 and Longitudinal Section Plans B00785-CE607-610 Rev (B) dated 28/08/2024 by Empower Engineers and Project Managers.
- The compaction of the fill will be done in accordance with Australian Standard AS3798-2007. Level 1 inspection and testing will be carried out on all fill.
- Wall heights are surface level to top of wall.

RETAINING WALL TABLE

ID	Height	Wall Tier Type
01	1.01	Single
02	1.01	Single

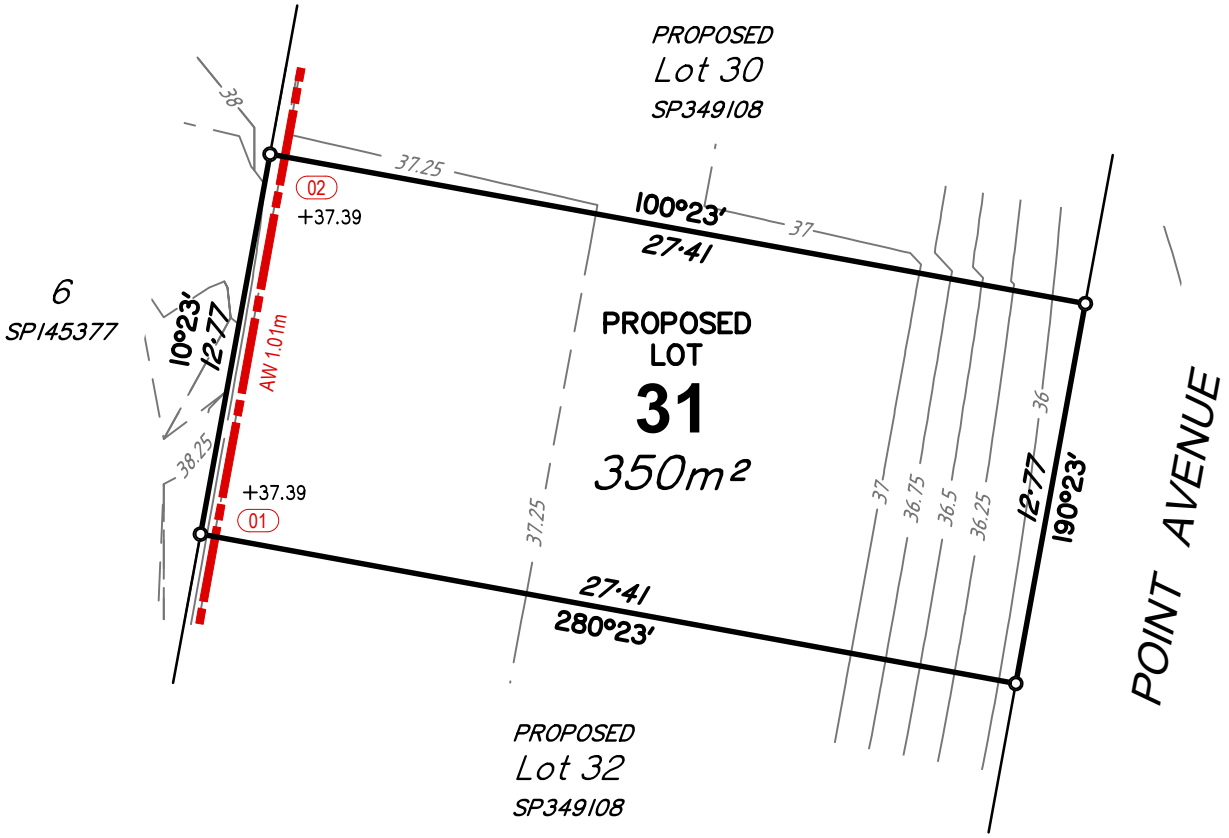

SCALE 1 : 250 at A4 - Lengths are in metres

LEGEND

- 24.0 Finished Contours
- 0.25 Depth of Fill Contours
- +27.13 Finished Level
- Extent of Fill Area
- Retaining Wall
- 01 Wall Identifier (See table)
- AW Average Height of Wall (m)

DISCLOSURE PLAN
Lot 31 on SP349108
(Currently Part of Lot 2 on SP292896)

LOCATION: Brendan Way, Victoria Point

LAWSON SURVEYS
A.B.N 46 272 949 047
CONSULTING LAND SURVEYORS
9B / 62 BISHOP STREET
KELVIN GROVE QLD 4059
Ph 07 3352 3326 Fax 07 3352 6991
mail@lawsonsurveys.com.au
www.lawsonsurveys.com.au

LEVEL DATUM	LOCAL AUTHORITY	DRAWN	JOB REF	DATE	DRAWING NO:	SHEET SIZE	ISSUE
AHD - VIDE PSM 106853 RL 25.896m	REDLAND CITY COUNCIL	QSD	20361E	21/09/2024	20361-DIS-31	A4	A
		LOCALITY VICTORIA POINT		SCALE 1:250			

LOCALITY
Scale 1:4000

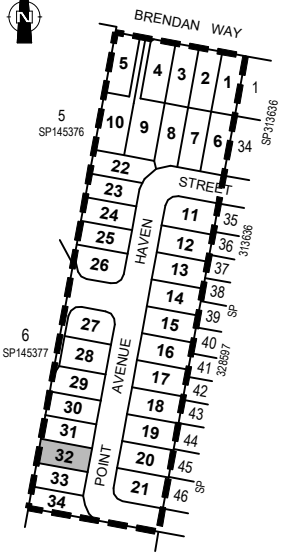

NOTES

- Areas and dimensions are subject to final survey and plan registration.
- Proposed finished surface levels & contours have been derived from Earthworks Level Plan B00785-CE602 Rev (A) dated 16/08/2024, by Empower Engineers and Project Managers.
- Depth of fill contours have been derived from Earthworks Level Plan B00785-CE602 Rev (A) dated 16/08/2024, by Empower Engineers and Project Managers.
- Height and location of retaining wall have been derived from Retaining Wall Plan B00785-CE604 Rev (A) dated 16/08/2024 and Longitudinal Section Plans B00785-CE607-610 Rev (B) dated 28/08/2024 by Empower Engineers and Project Managers.
- The compaction of the fill will be done in accordance with Australian Standard AS3798-2007. Level 1 inspection and testing will be carried out on all fill.
- Wall heights are surface level to top of wall.

RETAINING WALL TABLE

ID	Height	Wall Tier Type
01	1.01	Single
02	1.01	Single

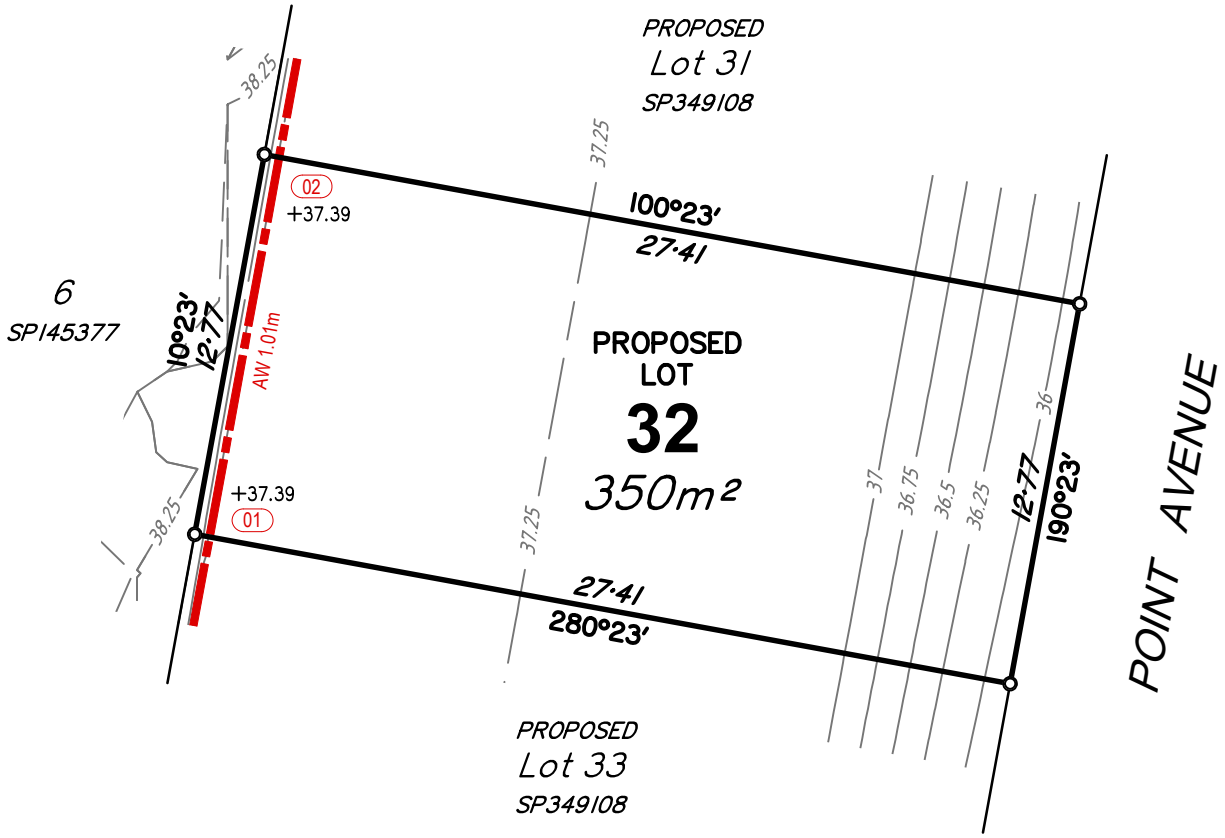

SCALE 1 : 250 at A4 - Lengths are in metres

LEGEND

- 24.0 Finished Contours
- 0.25 Depth of Fill Contours
- +27.13 Finished Level
- Extent of Fill Area
- Retaining Wall
- 01 Wall Identifier (See table)
- AW Average Height of Wall (m)

DISCLOSURE PLAN
Lot 32 on SP349108
(Currently Part of Lot 2 on SP292896)

LOCATION: Brendan Way, Victoria Point

LAWSON SURVEYS
A.B.N 46 272 949 047
CONSULTING LAND SURVEYORS
9B / 62 BISHOP STREET
KELVIN GROVE QLD 4059
Ph 07 3352 3326 Fax 07 3352 6991
mail@lawsonsurveys.com.au
www.lawsonsurveys.com.au

LEVEL DATUM	LOCAL AUTHORITY	DRAWN	JOB REF	DATE	DRAWING NO:	SHEET SIZE	ISSUE
AHD - VIDE PSM 106853 RL 25.896m	REDLAND CITY COUNCIL	QSD	20361E	21/09/2024	20361-DIS-32	A4	A
		LOCALITY VICTORIA POINT		SCALE 1:250			

LOCALITY

Scale 1:4000

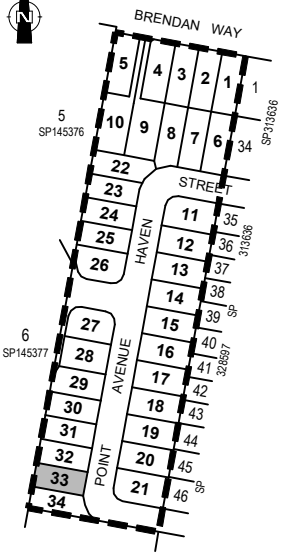

NOTES

- Areas and dimensions are subject to final survey and plan registration.
- Proposed finished surface levels & contours have been derived from Earthworks Level Plan B00785-CE602 Rev (A) dated 16/08/2024, by Empower Engineers and Project Managers.
- Depth of fill contours have been derived from Earthworks Level Plan B00785-CE602 Rev (A) dated 16/08/2024, by Empower Engineers and Project Managers.
- Height and location of retaining wall have been derived from Retaining Wall Plan B00785-CE604 Rev (A) dated 16/08/2024 and Longitudinal Section Plans B00785-CE607-610 Rev (B) dated 28/08/2024 by Empower Engineers and Project Managers.
- The compaction of the fill will be done in accordance with Australian Standard AS3798-2007. Level 1 inspection and testing will be carried out on all fill.
- Wall heights are surface level to top of wall.

RETAINING WALL TABLE

ID	Height	Wall Tier Type
01	1.01	Single
02	1.01	Single

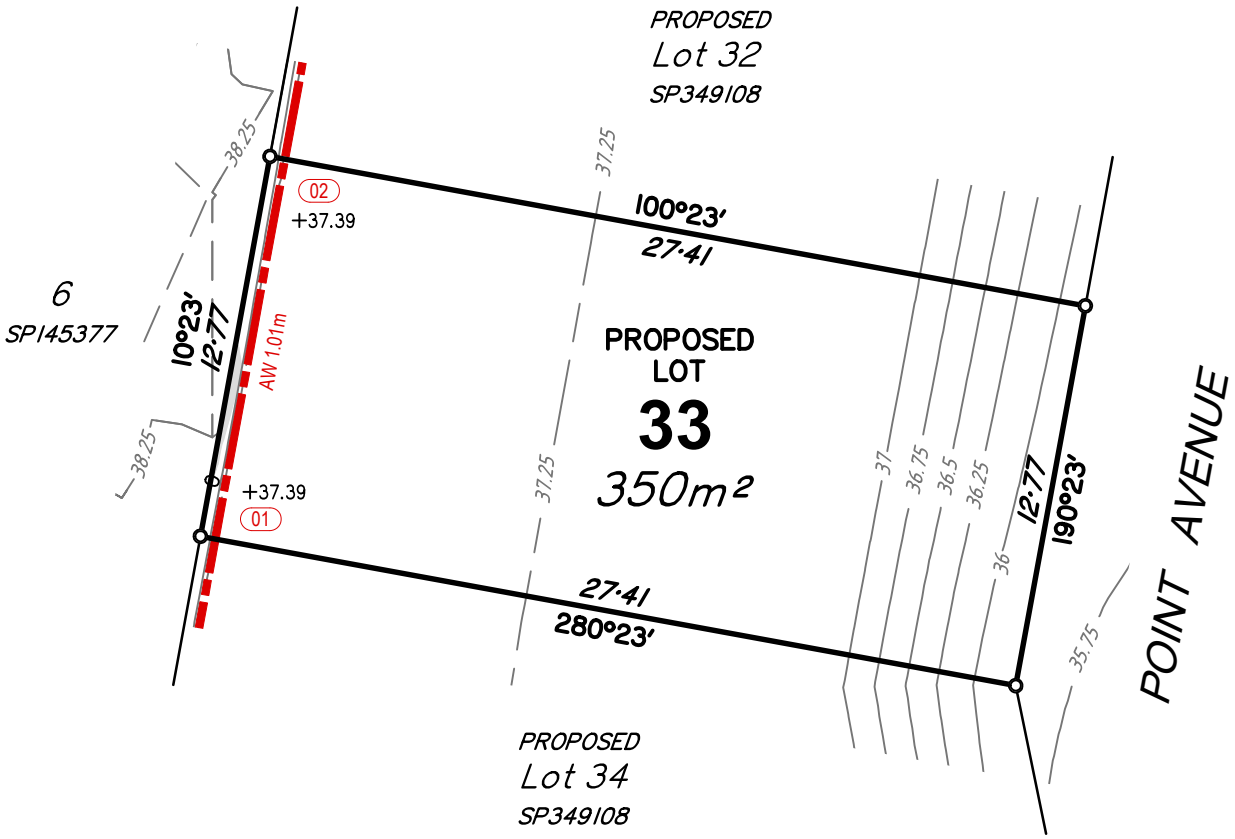

SCALE 1 : 250 at A4 - Lengths are in metres

LEGEND

- 24.0 — Finished Contours
- 0.25 — Depth of Fill Contours
- +27.13 — Finished Level
- Extent of Fill Area
- Retaining Wall
- 01 — Wall Identifier (See table)
- AW — Average Height of Wall (m)

DISCLOSURE PLAN

Lot 33 on SP349108

(Currently Part of Lot 2 on SP292896)

LOCATION: Brendan Way, Victoria Point

LAWSON SURVEYS

A.B.N 46 272 949 047
CONSULTING LAND SURVEYORS
9B / 62 BISHOP STREET
KELVIN GROVE QLD 4059
Ph 07 3352 3326 Fax 07 3352 6991
mail@lawsonsurveys.com.au
www.lawsonsurveys.com.au

LEVEL DATUM	LOCAL AUTHORITY	DRAWN	JOB REF	DATE	DRAWING NO:	SHEET SIZE	ISSUE
AHD - VIDE PSM 106853 RL 25.896m	REDLAND CITY COUNCIL	QSD	20361E	21/09/2024	20361-DIS-33	A4	A
		LOCALITY VICTORIA POINT		SCALE 1:250			

LOCALITY

Scale 1:4000

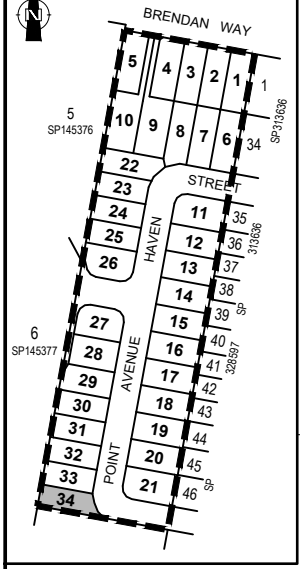

NOTES

- Areas and dimensions are subject to final survey and plan registration.
- Proposed finished surface levels & contours have been derived from Earthworks Level Plan B00785-CE602 Rev (A) dated 16/08/2024, by Empower Engineers and Project Managers.
- Depth of fill contours have been derived from Earthworks Level Plan B00785-CE602 Rev (A) dated 16/08/2024, by Empower Engineers and Project Managers.
- Height and location of retaining wall have been derived from Retaining Wall Plan B00785-CE604 Rev (A) dated 16/08/2024 and Longitudinal Section Plans B00785-CE607-610 Rev (B) dated 28/08/2024 by Empower Engineers and Project Managers.
- The compaction of the fill will be done in accordance with Australian Standard AS3798-2007. Level 1 inspection and testing will be carried out on all fill.
- Wall heights are surface level to top of wall.

RETAINING WALL TABLE

ID	Height	Wall Tier Type
01	0.25	Single
02	1.01	Single
03	1.01	Single

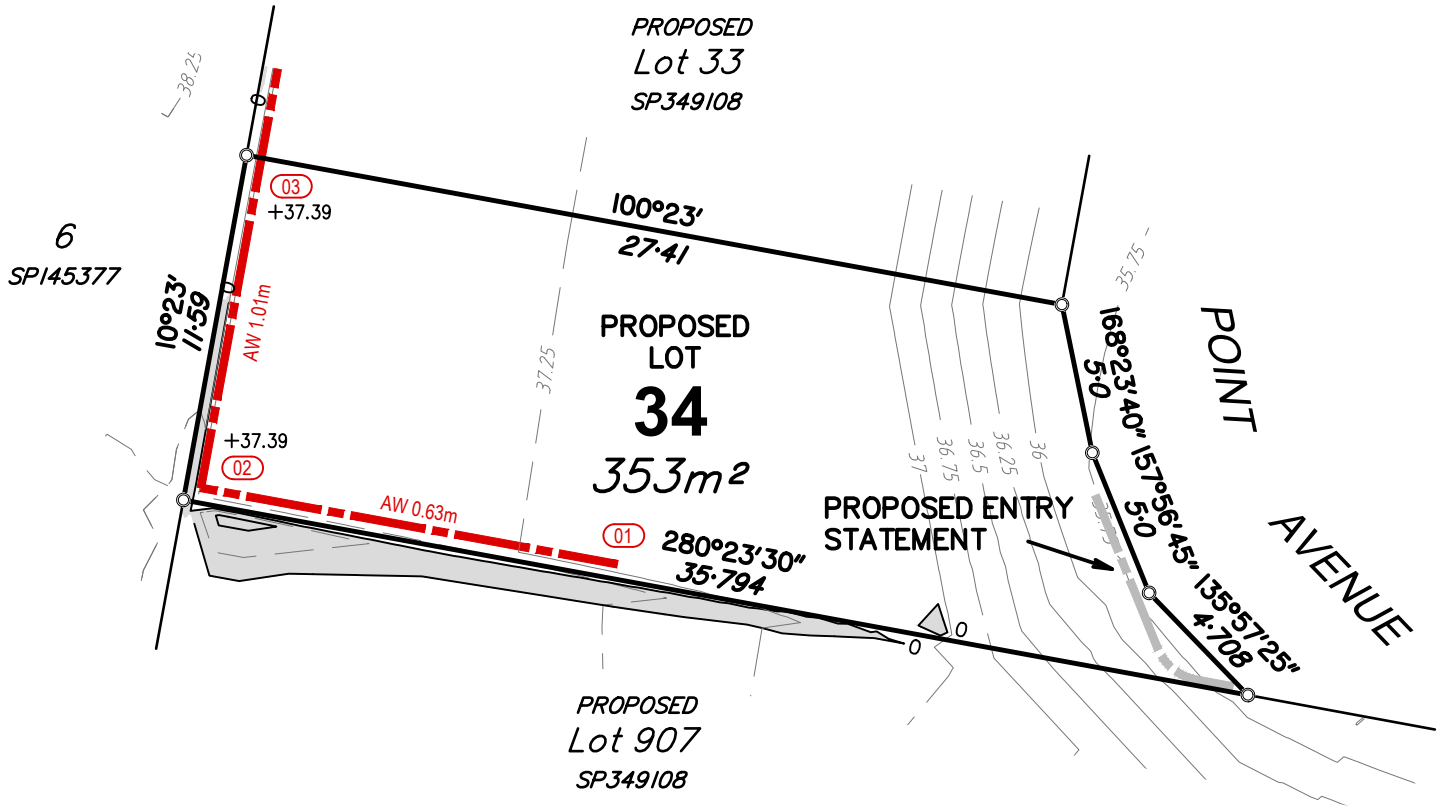

SCALE 1 : 250 at A4 - Lengths are in metres

LEGEND

- Finished Contours
- Depth of Fill Contours
- +27.13 Finished Level
- Extent of Fill Area
- Retaining Wall
- 01 Wall Identifier (See table)
- AW Average Height of Wall (m)

DISCLOSURE PLAN
Lot 34 on SP349108
(Currently Part of Lot 2 on SP292896)

LOCATION: Brendan Way, Victoria Point

LAWSON SURVEYS
A.B.N 46 272 949 047
CONSULTING LAND SURVEYORS
9B / 62 BISHOP STREET
KELVIN GROVE QLD 4059
Ph 07 3352 3326 Fax 07 3352 6991
mail@lawsonsurveys.com.au
www.lawsonsurveys.com.au

LEVEL DATUM	LOCAL AUTHORITY	DRAWN	JOB REF	DATE	DRAWING NO:	SHEET SIZE	ISSUE
AHD - VIDE PSM 106853 RL 25.896m	REDLAND CITY COUNCIL	QSD	20361E	21/09/2024	20361-DIS-34	A4	A
		LOCALITY VICTORIA POINT		SCALE 1:250			